



PLAN 1: Site Plan and Phasing

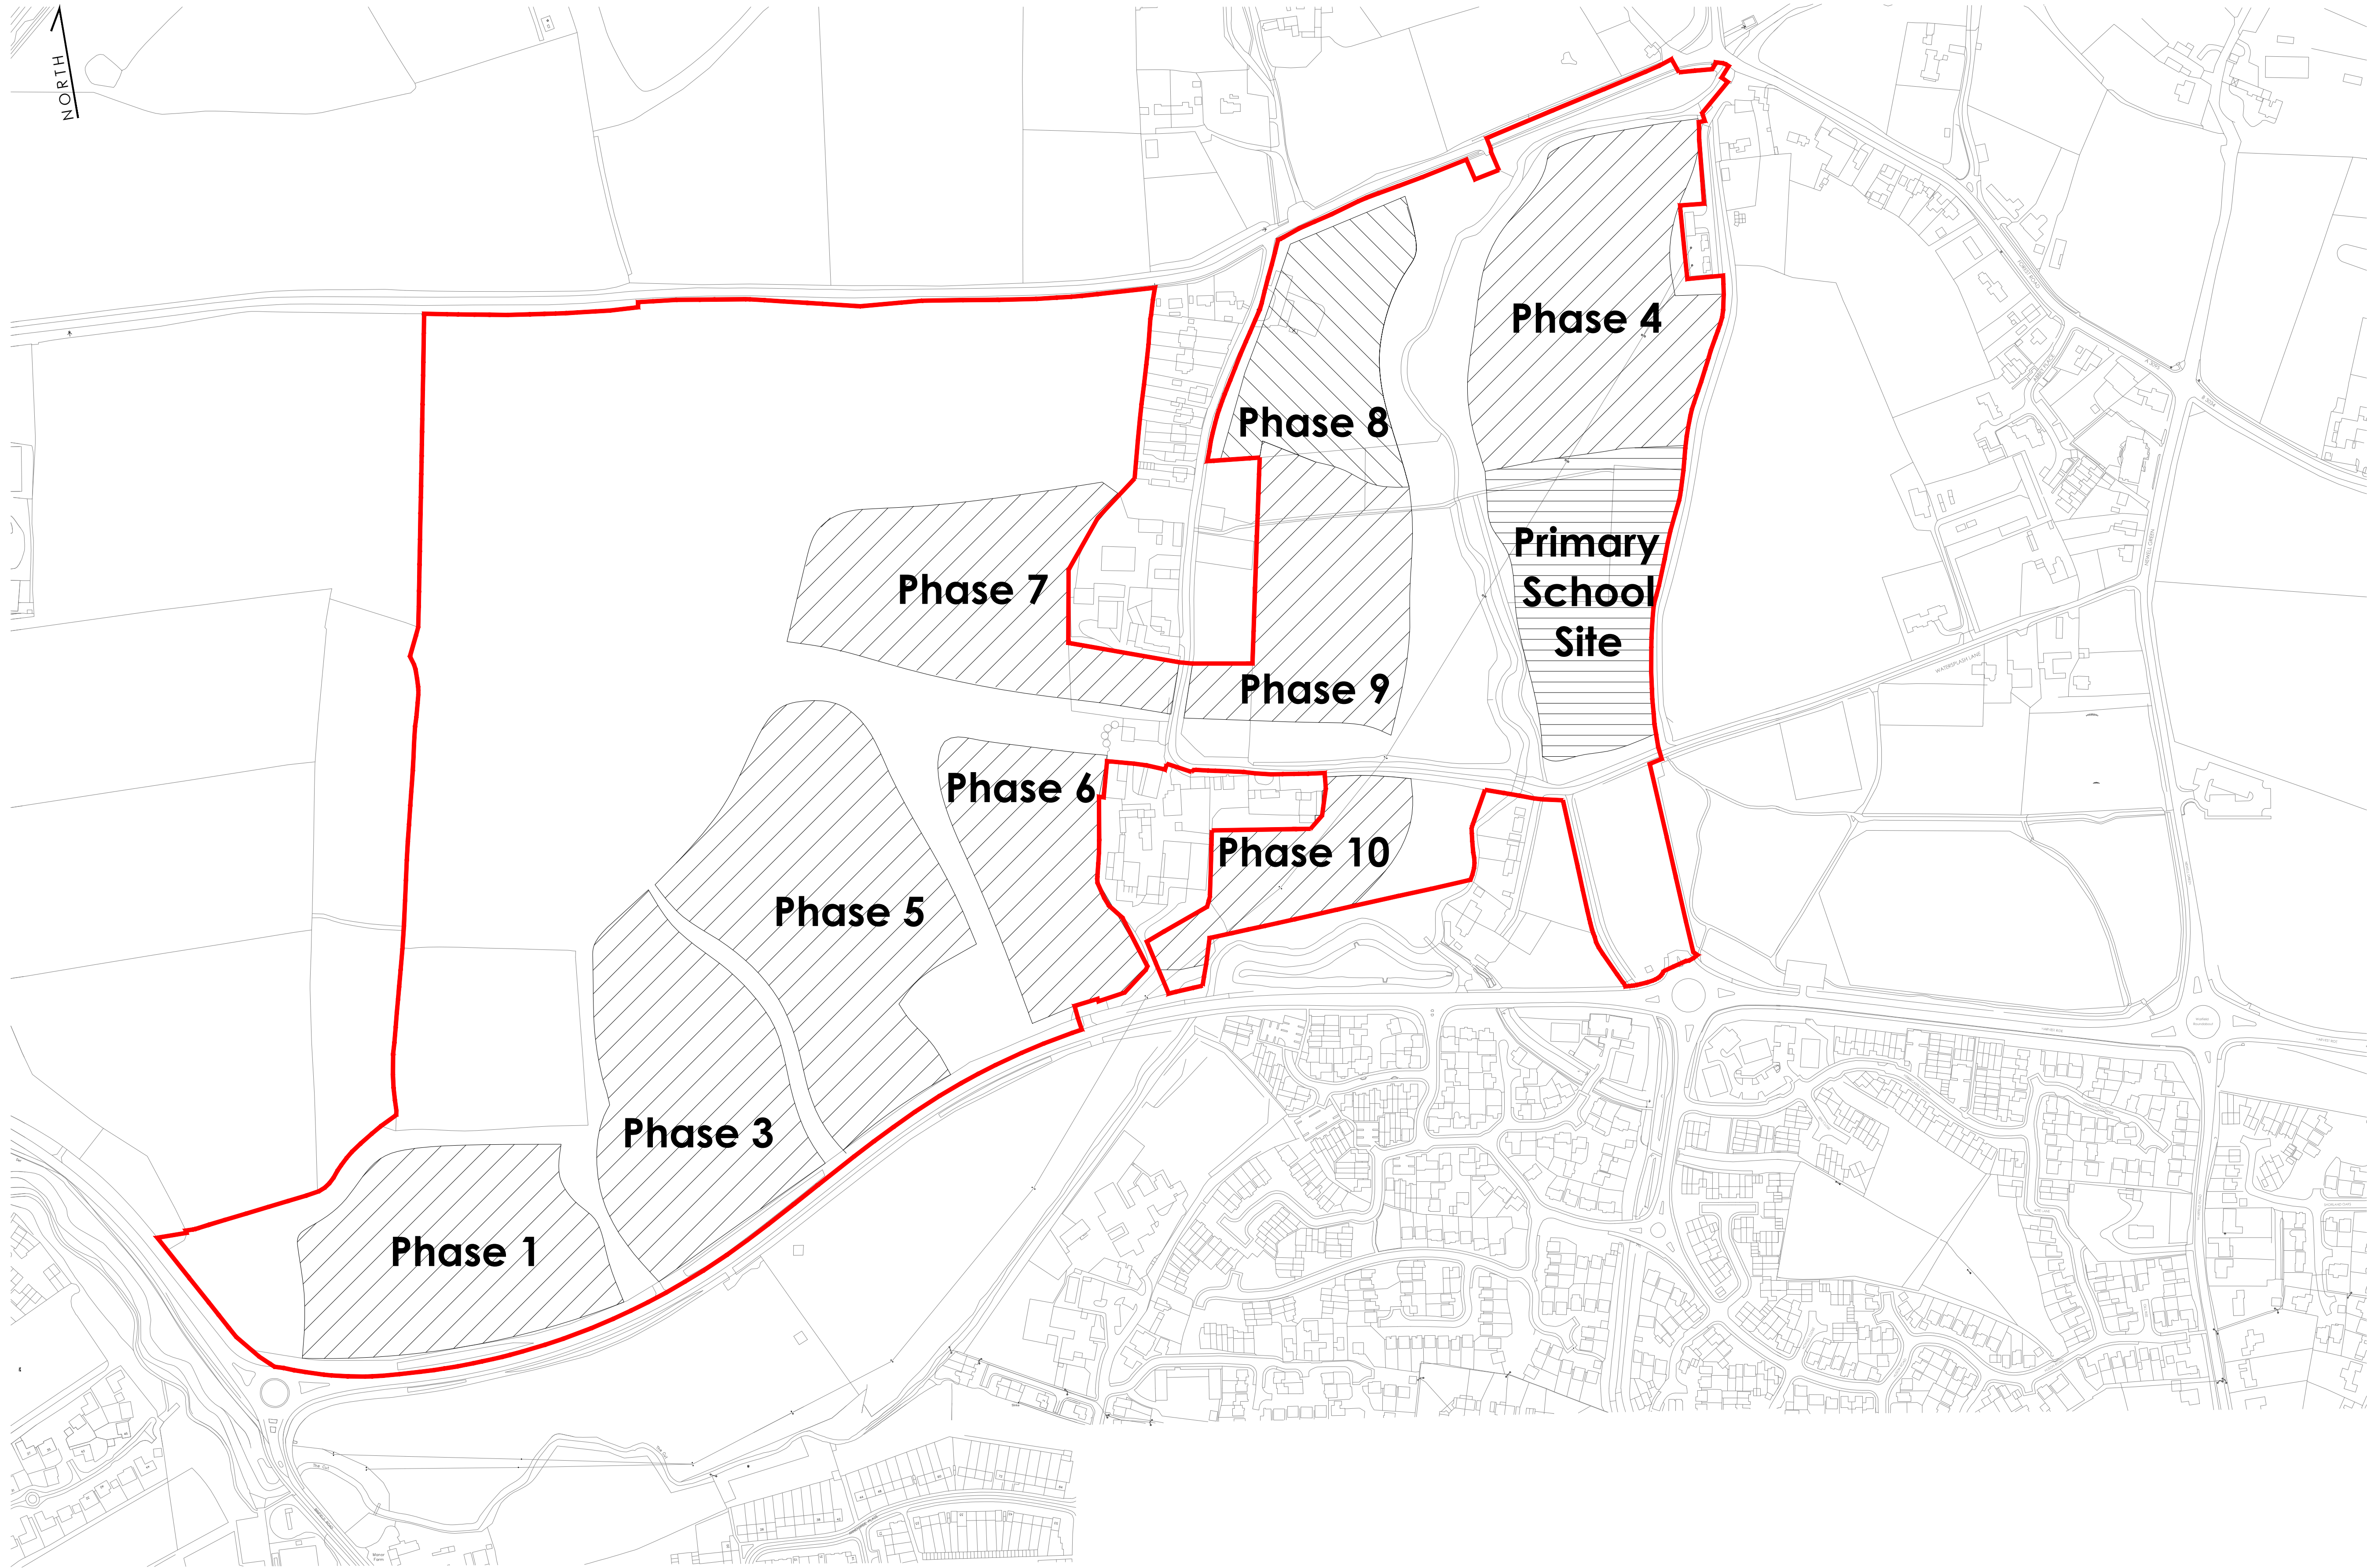

Key:
 Application boundary

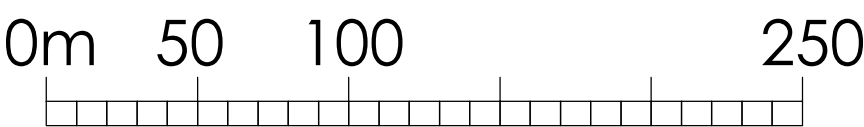

NOTES:

DIMENSIONS ARE NOT TO BE SCALED FROM THIS DRAWING

ALL DIMENSIONS ARE TO BE CHECKED AGAINST ACTUAL SITE DIMENSIONS BEFORE ANY WORK IS COMMENCED

COPYRIGHT RESERVED

THE DRAWING IS THE PROPERTY OF BHP HARWOOD ARCHITECTS AND MAY NOT BE COPIED, REPRODUCED, LENT OR DISCLOSED WITHOUT THEIR EXPRESS PERMISSION IN WRITING.

REVISIONS

Rev.	Date	Description
A	21.07.14	Text style and hatch amended.
B	07.08.14	Red line - to application boundary Minor notation amendment

Client:
Berkeley Homes
(Oxford and Chiltern Ltd)

Job:
Warfield,
Bracknell

Drawing Title:
PLAN 1:
Site Plan and
Phasing

Scale:
1:2500 @ A1

Date: Jun 14	Drawn By ELD	Checked SC
-----------------	-----------------	---------------

Drawing No:
2634.116

Revision:
B

The White Barn, Manor Farm, Manor Road
Wantage, Oxfordshire, OX12 8NE
T: 01235 765322 F: 01235 765373

The Mansion House, Hartham Park, Corsham,
Wiltshire, SN13 0RP
T: 01249 700407 F: 01249 470077

info@bhpaharwood.co.uk - www.bhpaharwood.co.uk

