

AMENDED PLAN

20/00265/REM
12.04.2021




NOTES:
DIMENSIONS ARE NOT TO BE SCALED FROM THIS DRAWING
ALL DIMENSIONS ARE TO BE CHECKED AGAINST ACTUAL SITE
DIMENSIONS BEFORE ANY WORK IS FABRICATED

COPYRIGHT RESERVED
THIS DRAWING IS THE PROPERTY OF BHP HARWOOD
ARCHITECTS AND MAY NOT BE COPIED, REPRODUCED, LENT OR
DISCLOSED WITHOUT THEIR EXPRESS PERMISSION IN WRITING.

REVISIONS

Rev.	Date	Description
A	31.05.20	Site plan revisions
B	16.06.20	Site plan revisions
C	18.06.20	Site plan revisions
D	22.06.20	Minor amendment - The Green
E	24.06.20	Minor amendment
F	29.07.20	Minor amendment
G	05.08.20	Minor amendment
H	15.10.20	House type and layout revisions.
J	23.10.20	Minor amendments
K	23.10.20	Minor amendments
L	23.10.20	Minor amendments
M	02.11.20	Plot amendment
N	04.02.21	Updated
O	05.02.21	Updated
P	09.02.21	Updated
Q	05.03.21	LPA Revisions
R	19.03.21	Updated and plot 37 omitted
S	08.04.21	LPA revisions

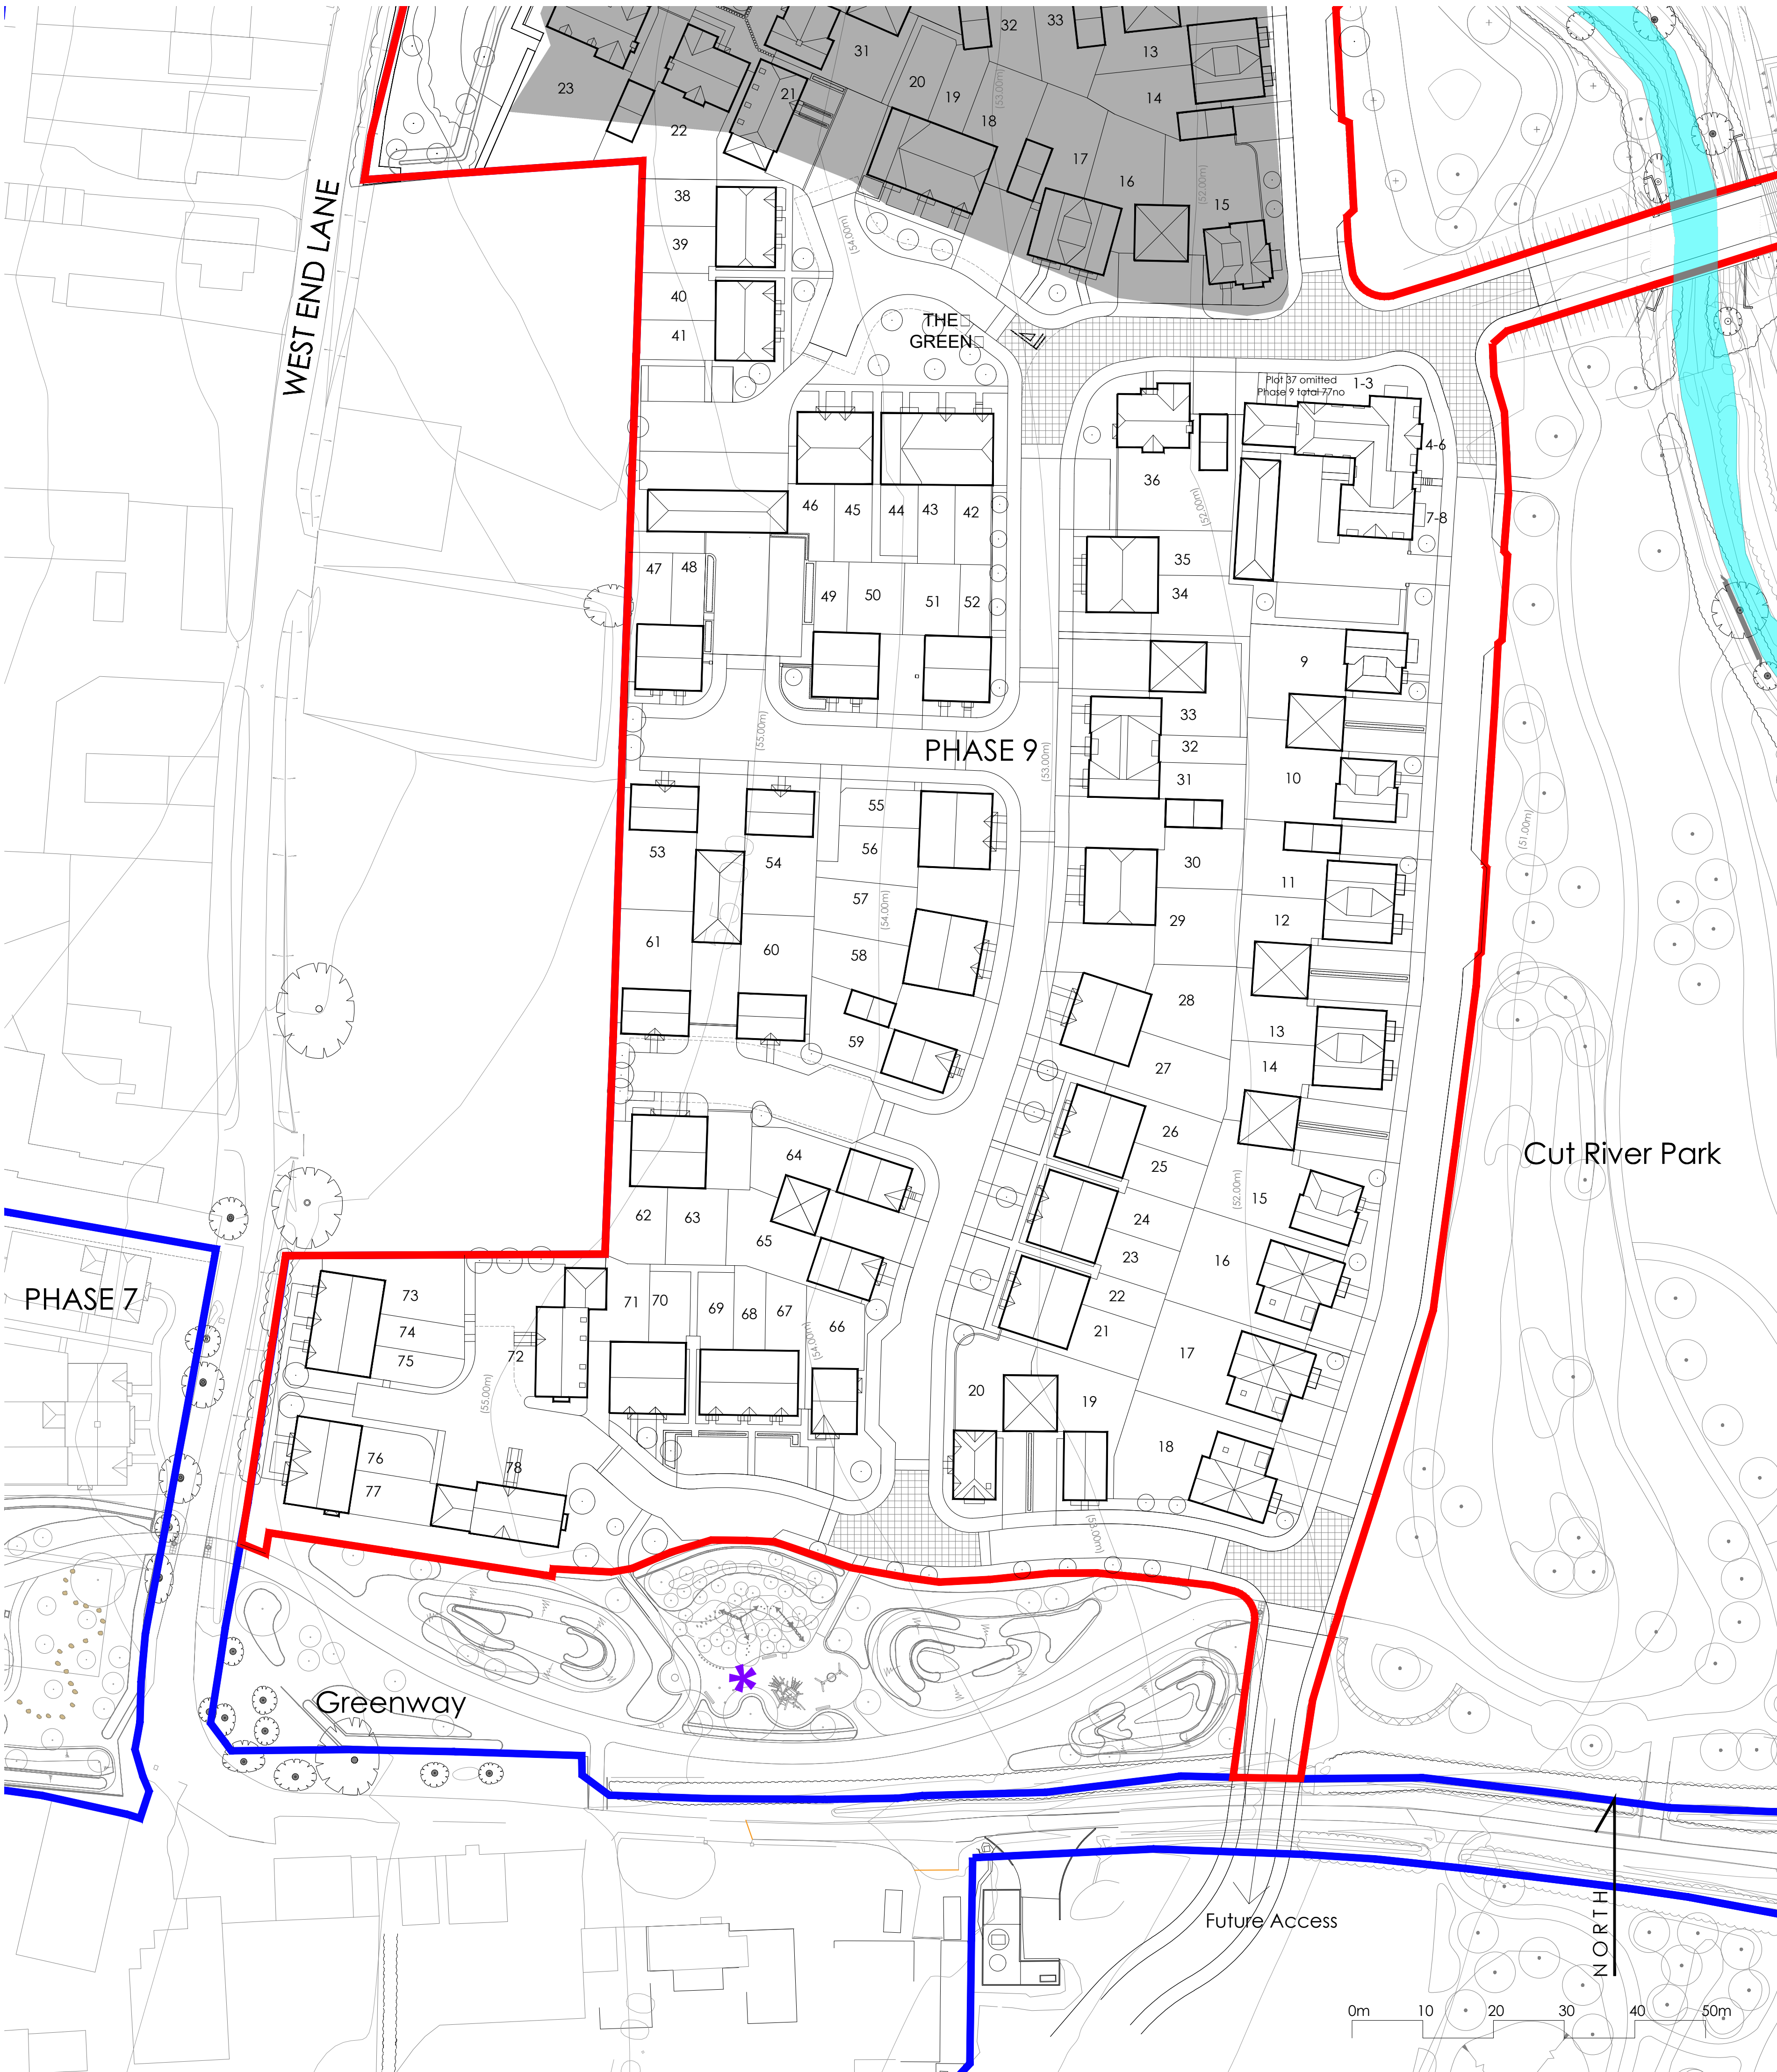

Client :
Berkeley Homes

Job :
Warfield,
Bracknell

PHASE 8 + 9
Drawing Title:
Phase 9
Site Layout

Scale:
1:500 @ A1

Date: March 20 Drawn By: ED/SC Checked: ***

Drawing No: 3598.P 104 Revision: S

PLANNING

The White Barn, Manor Farm, Manor Road
Wantage, Oxfordshire, OX12 8NE
T: 01235 765322 F: 01235 765373
The Mansion House, Hartham Park, Corsham,
Wiltshire, SN13 0RP
T: 01249 700489 F: 01249 470077
info@bhp-harwood.co.uk www.bhp-harwood.co.uk

