


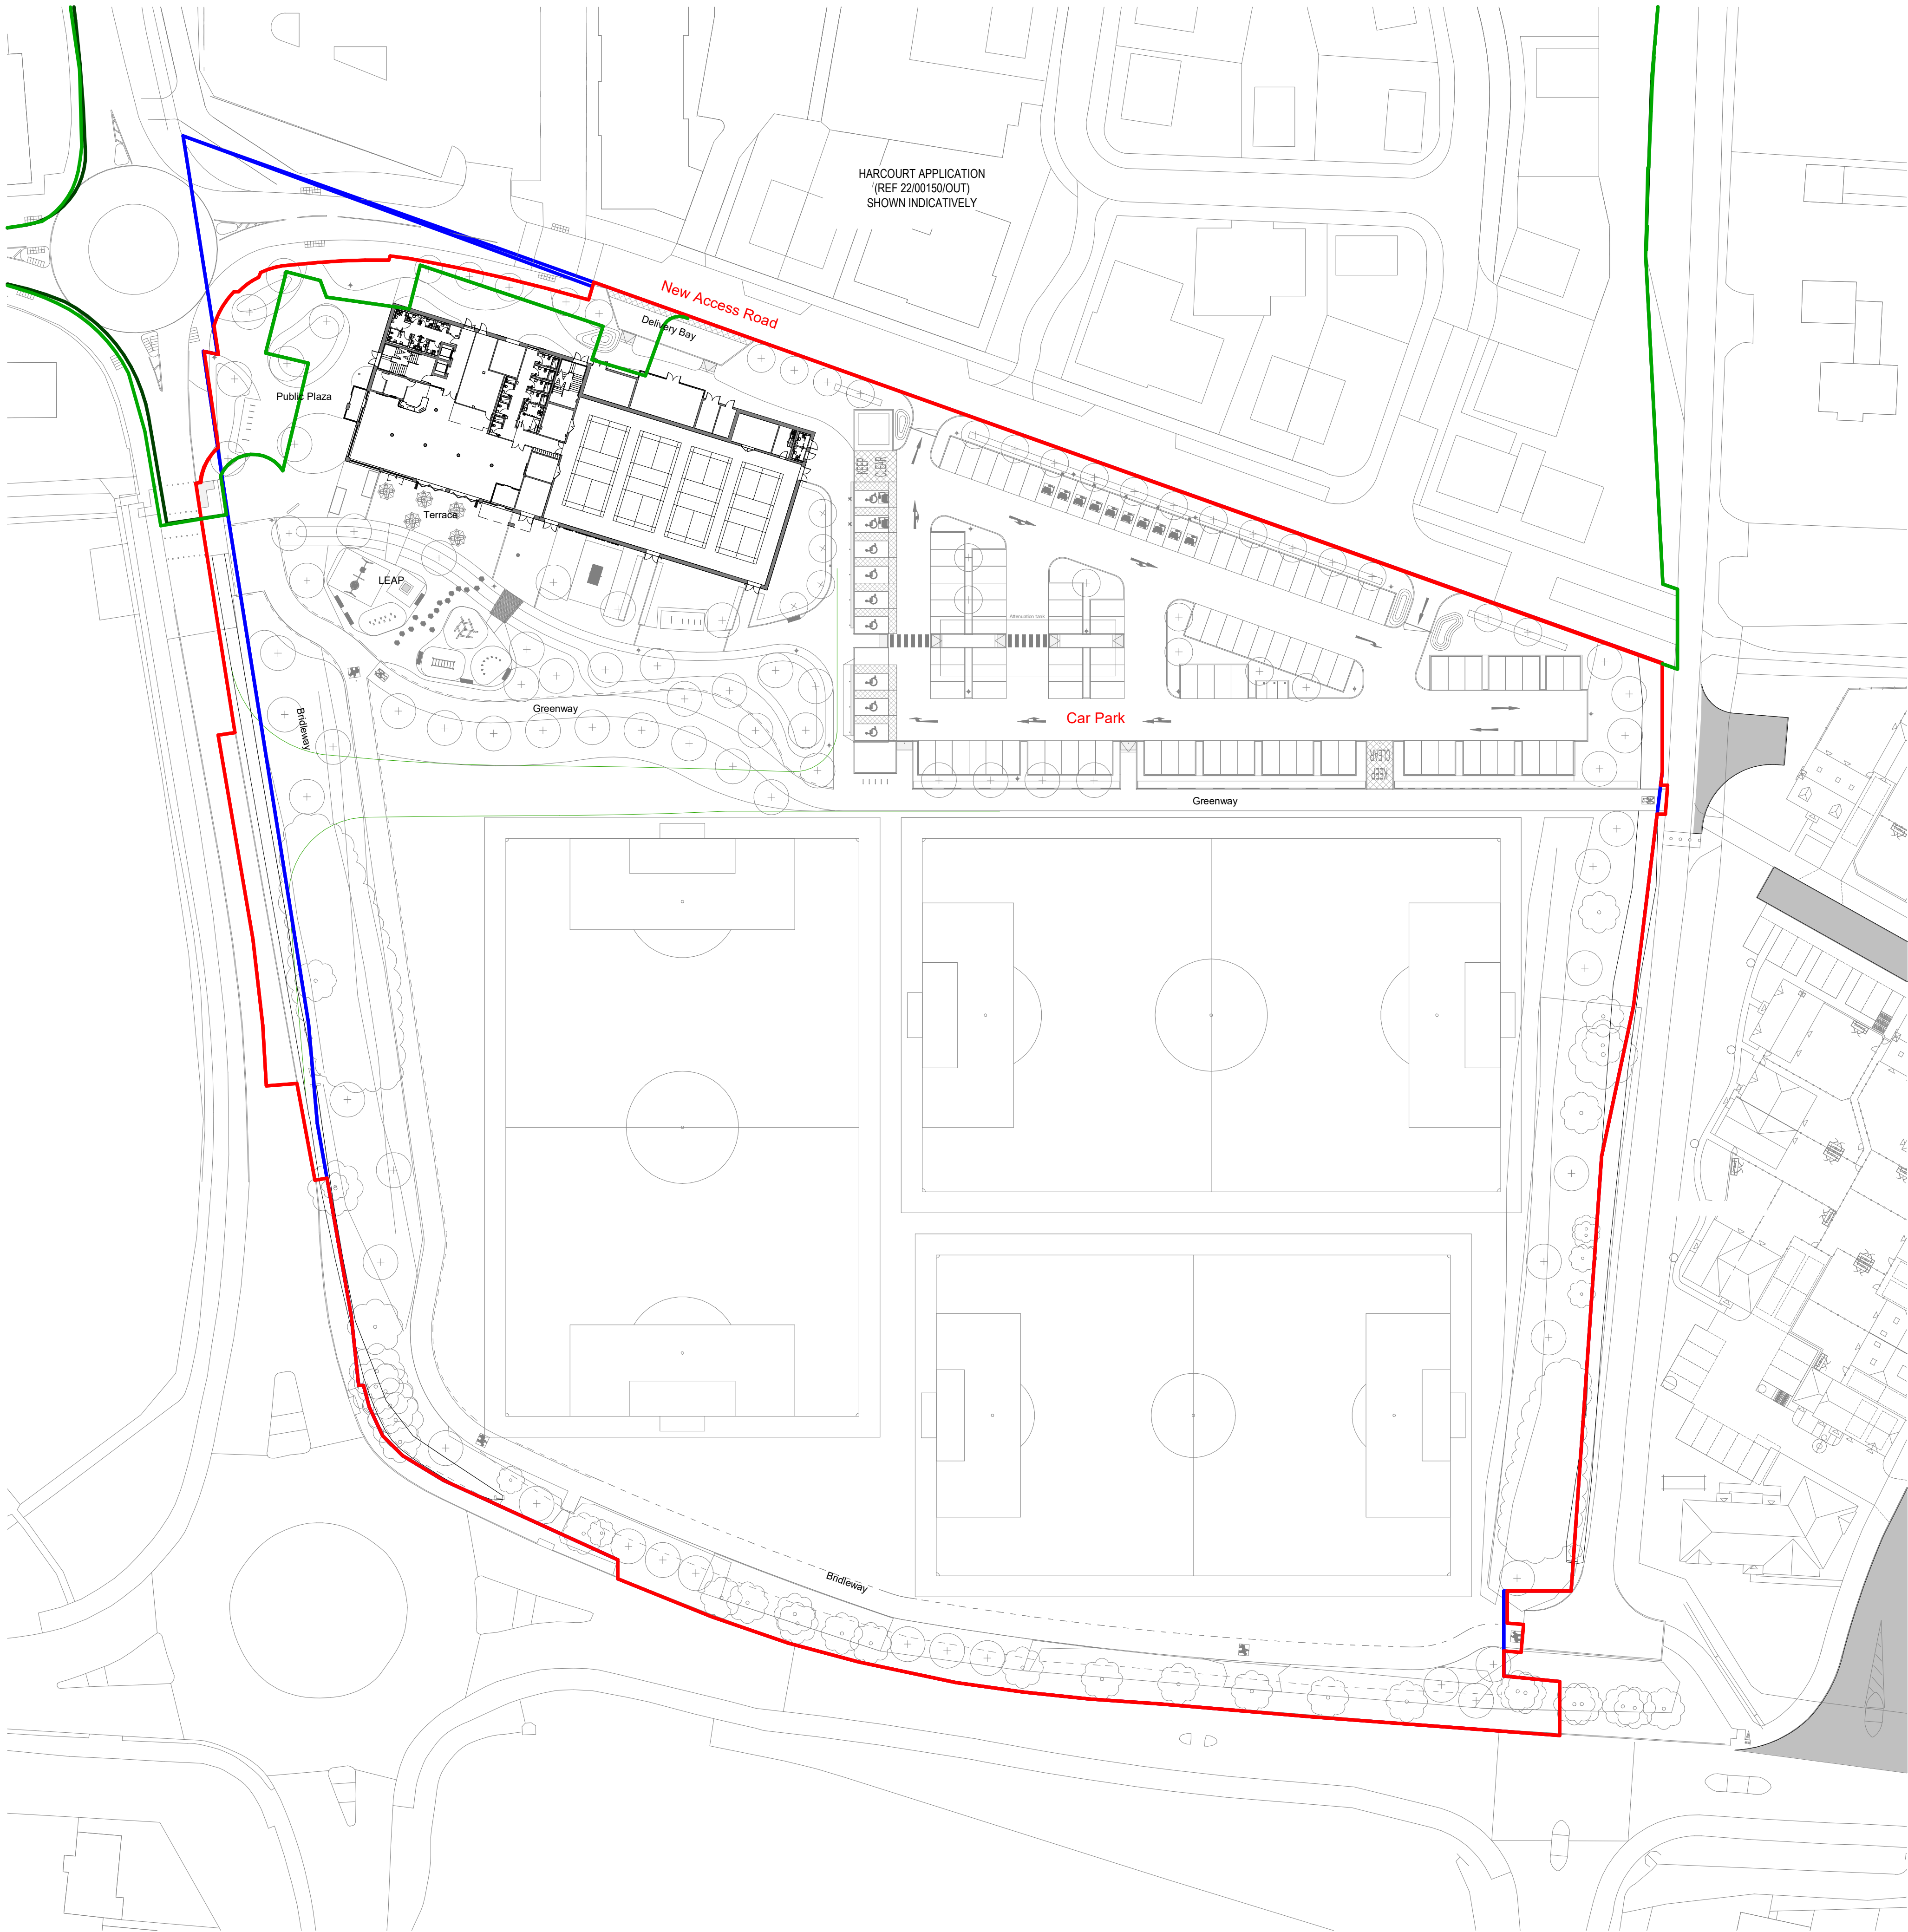

OS DATA:

— BFC OWNERSHIP BOUNDARY

— PLANNING APPLICATION BOUNDARY

— HARCOURT APPLICATION BOUNDARY

© CROWN COPYRIGHT AND DATABASE RIGHTS 2024 OS 0100031673.

FOR DATA OBTAINED UNDER A PSGA CONTRACTOR LICENCE OR A OS DIRECT CUSTOMER CONTRACTOR LICENCE:

YOU ARE PERMITTED TO USE THIS DATA SOLELY TO ENABLE YOU TO RESPOND TO OR INTERACT WITH THE ORGANISATION THAT PROVIDED YOU WITH THE DATA. YOU ARE NOT PERMITTED TO COPY, SUB-LICENCE, DISTRIBUTE OR SELL ANY OF THIS DATA TO THIRD PARTIES IN ANY FORM.

Notes:

- This drawing is copyright.
- Do not scale dimensions from this drawing.
- This drawing is to be read in conjunction with all other relevant drawings. • All discrepancies on this drawing are to be reported to the architect.
- Do not modify any element of this drawing.
- Use drawing only for purpose(s) issued.
- This drawing may contain colour.

Scale Bar

0 5m 15m 25m

Scale: 1:500

North Point

N

Key Plan

Hazard

 1

HAZ-xx

To warn of significant hazards or information that is unusual

To be read in conjunction with all other consultant's information

Refer to CDM Schedule

The following external model files are included within this drawing:

1417-INT-XX-ZZ-M3-D-0001 - Drainage Model_P01

30297152-ARC-XX-XX-M3-A-001 - Site

P25109-GWH-XX-XX-M3-L-0001 (2)

WCH-BWB-00-ZZ-M3-ME-0001 P05

Integral

Arcadis

GHW

BWB

P07	28/01/26	Amended for planning update	RP	MHS
P06	20/01/26	Landscape layout updated	RP	MHS
P05	12/11/25	Red line amended	RP	MHS
P04	07/11/25	Red line amended	RP	MHS
P03	05/11/25	Planning	AR	MHS
P02	29/10/25	Landscape layout updated	AR	MHS
P01	22/10/25	Draft Planning	AR	MHS
Rev	Date	Revision Notes	Drawn	Review



Project

Warfield Community Hub

Drawing Title			
Proposed Site Plan			
Job Number	Date	Security Classification	Drawn By
30297152	OCT 2025	N/A	AR
Scale@A1	Purpose		Reviewed By
1 : 500	PLANNING		MHS
Drawing Number			Revision
30297152-ARC-WS-XX-PL-A-100004			P07