


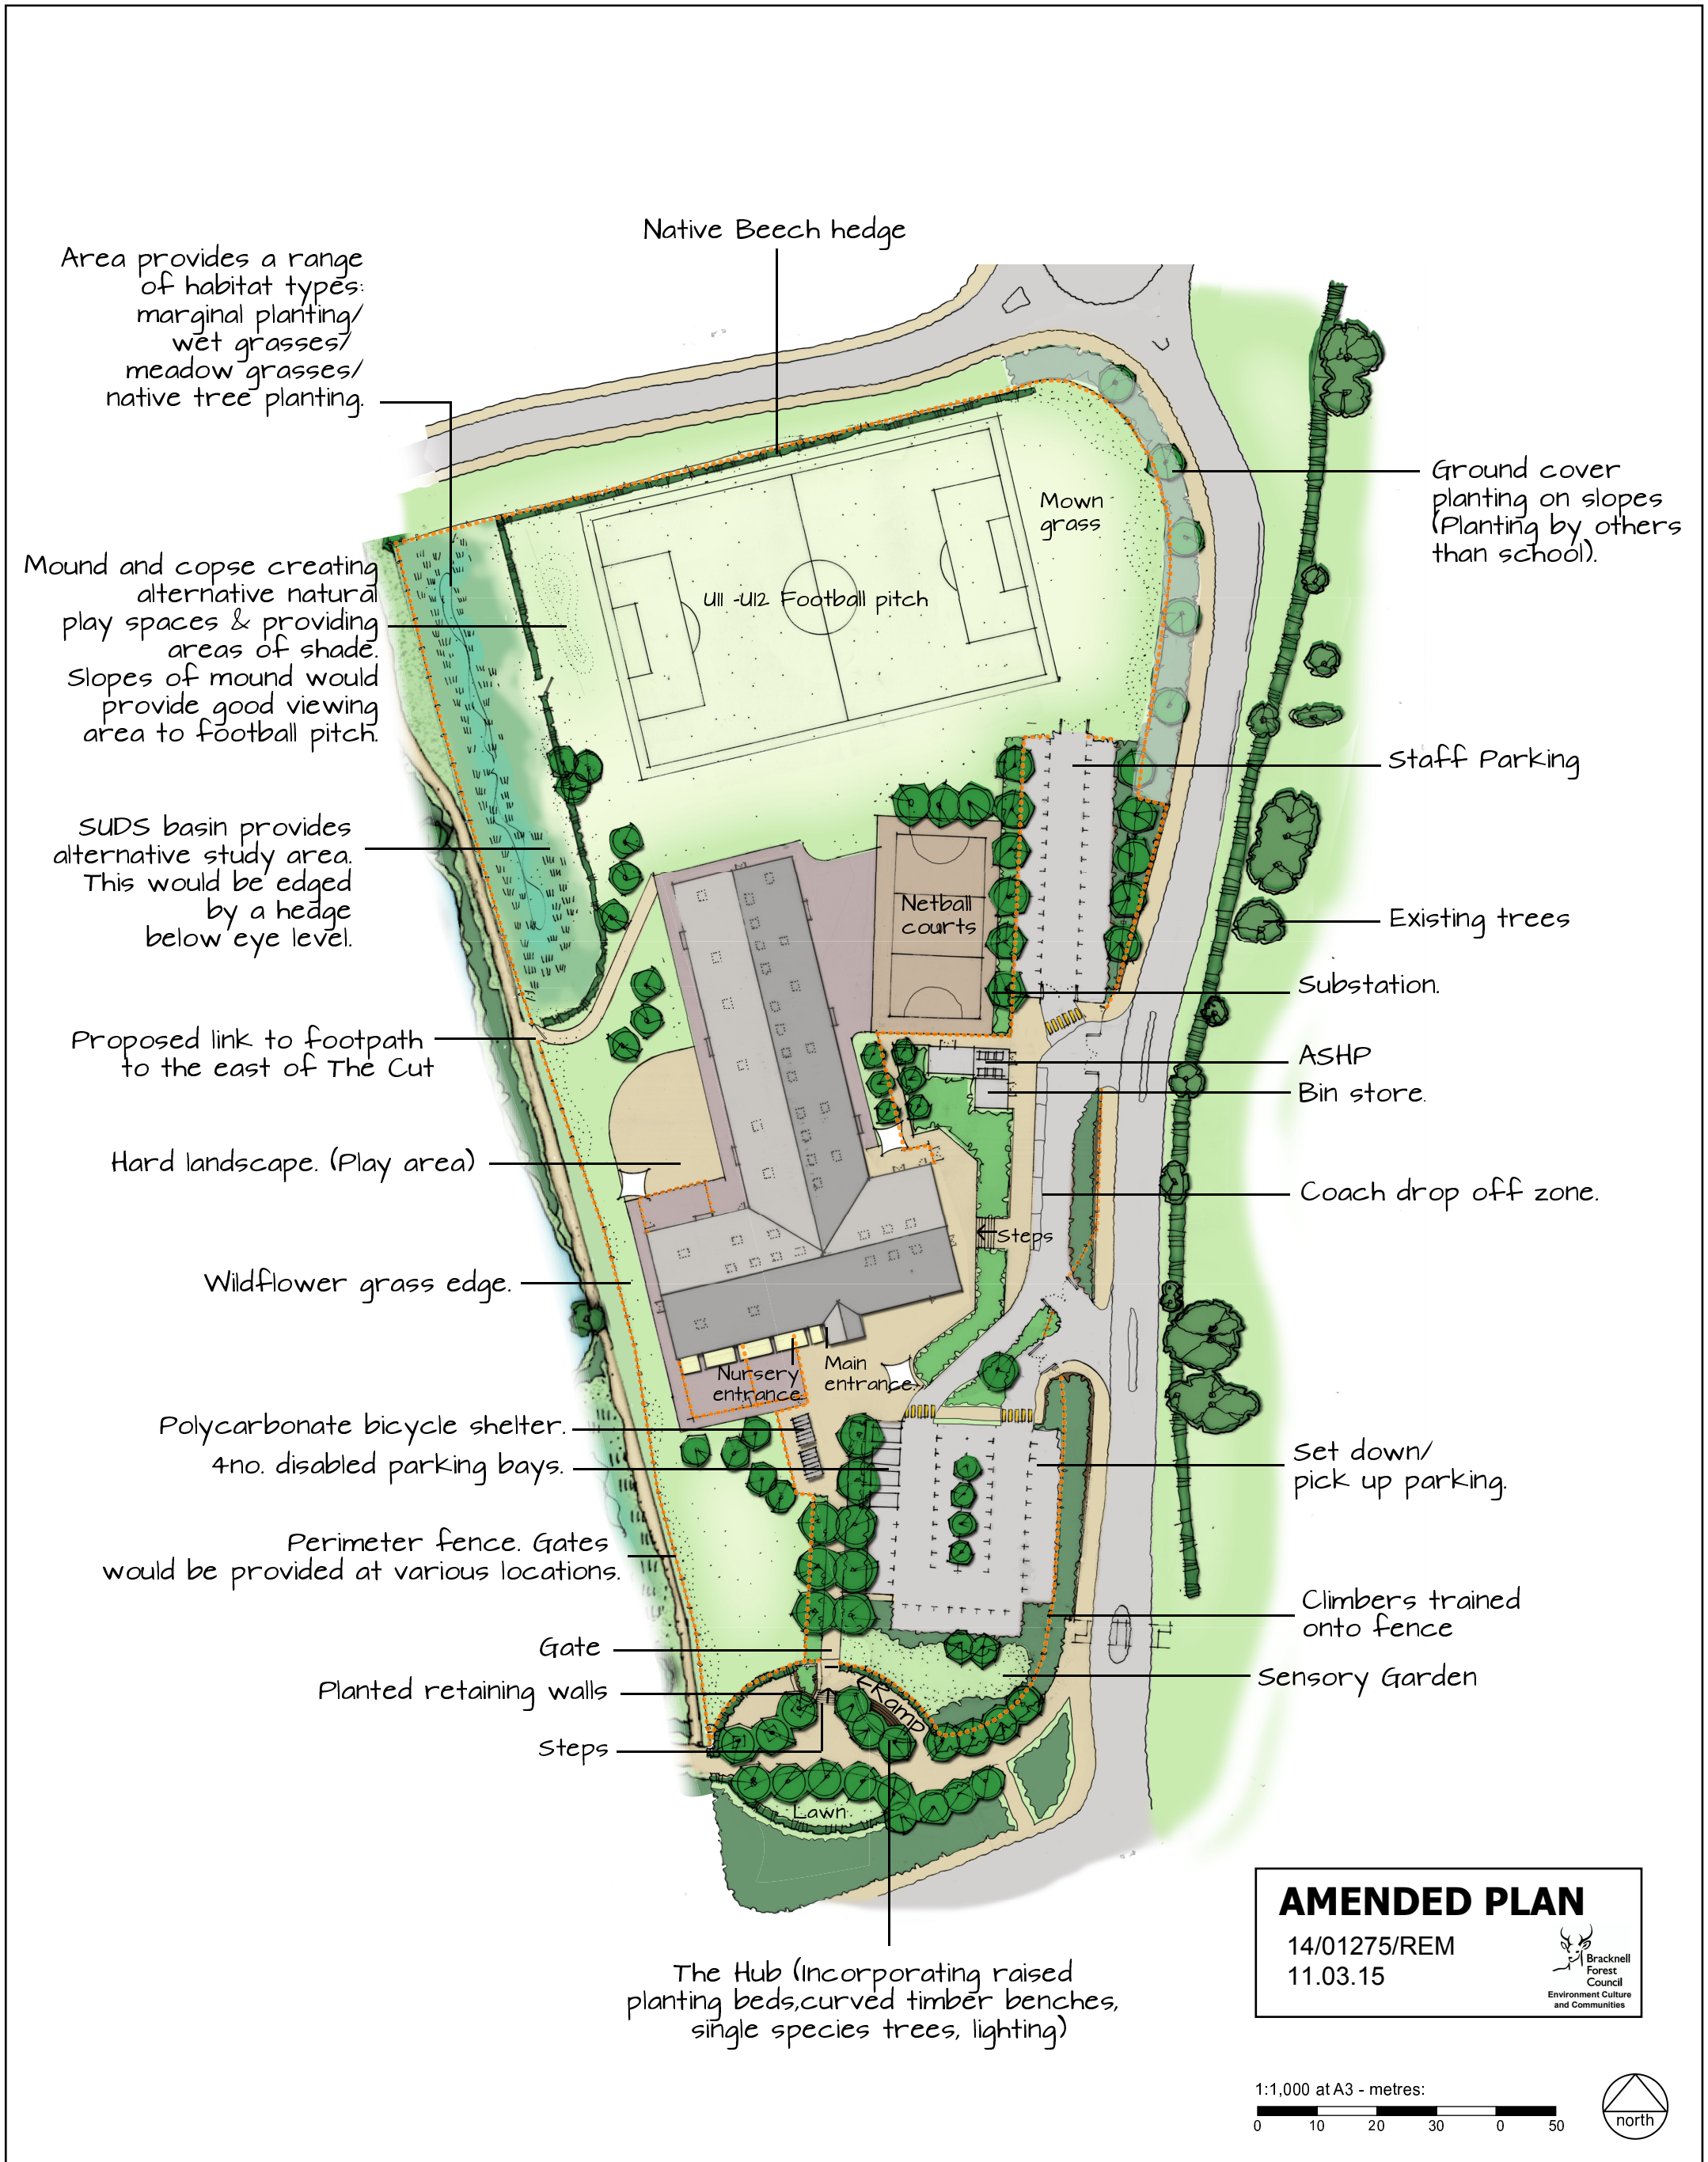

KEY					
	Existing trees to be retained		Proposed native wetland planting		Fencing (See Architects Detail)
	Proposed trees		Proposed rough & meadow planting		
	Proposed hedgerow & fence		Proposed amenity grassland		
	Proposed shrub & groundcover planting		Proposed Parking bays		

CLIENT: Berkeley Homes (xford and Chiltern) Limited
PROJECT: Warfield, Bracknell: The Cut
TITLE: School layout plan
SCALE AT A3: 1:1000
DATE: March 2015

2051 1 0

Based on Ordnance Survey mapping with permission of Her Majesty's Stationery Office
Licence no. AR187372
© hankinson duckett associates
The Stables, Howbery Park, Benson Lane, Wallingford, OX10 8BA
t 01491 838175 e consult@hda-enviro.co.uk w www.hda-enviro.co.uk

Landscape Architecture
Masterplanning
Ecology

hda
Bracknell Forest Council
Environment Culture and Communities