


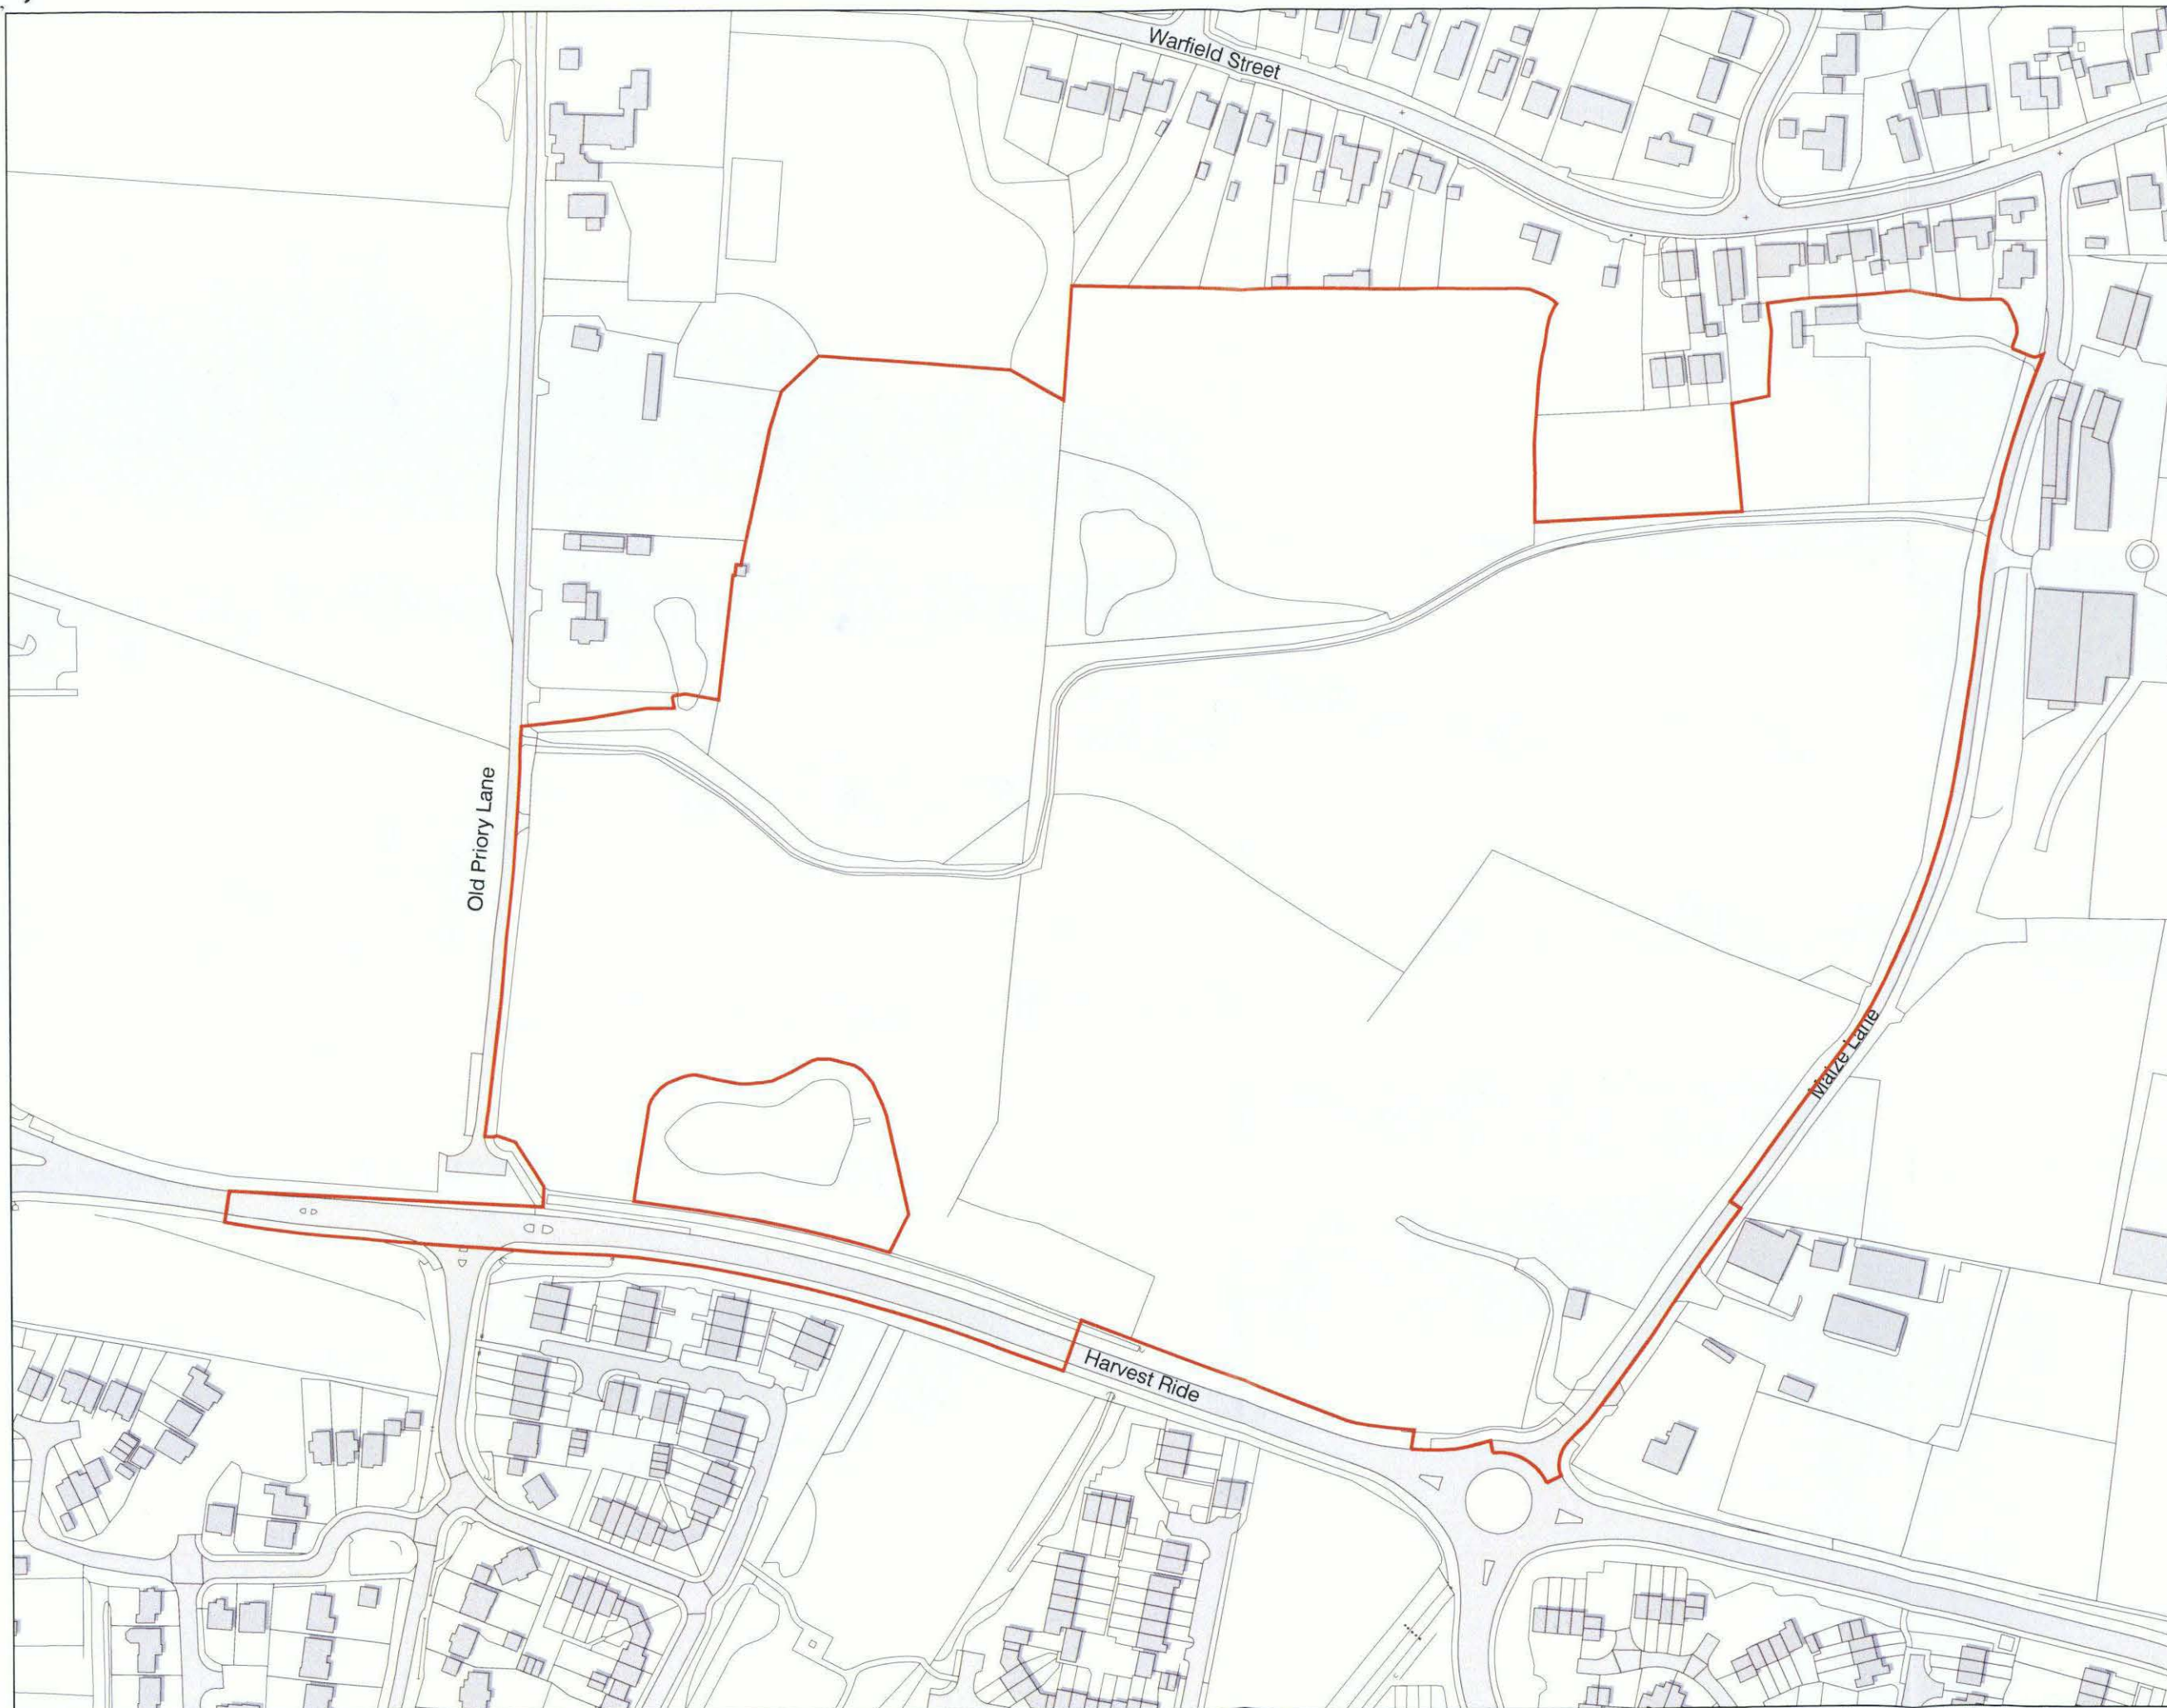

The scaling of this drawing cannot be assured

Revision	Date	Dwn	Ckd
P	16.10.19	ALC	MK

Boundary amended:

Site Boundary
13.87Ha

Bracknell Forest Council
Received

12 MAR 2020

Project
Land Between Maize Lane &
Old Priory Lane, Bracknell

Drawing Title
SITE BOUNDARY PLAN

Date	Scale	Drawn by	Check by
12.09.18	1:1000@A1	NB	RB

Project No	Drawing No	Revision
26529	RG-M-02	P

BARTON WILLMORE

Planning • Master Planning & Urban Design • Architecture •
Landscape Planning & Design • Environmental Planning • Graphic
Communication • Public Engagement • Development Economics

bartonwillmore.co.uk