
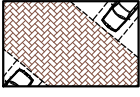
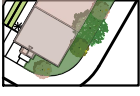
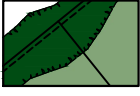
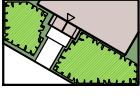
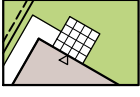
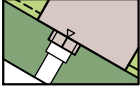
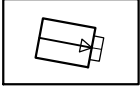



KEY

- SITE BOUNDARY
— FENCING
REFER TO ENCLOSURES
LAYOUT FOR DETAILS
-  BLOCK PAVED SURFACE
-  TURF TO GARDENS
-  INDICATIVE TREE PLANTING
-  EXISTING TREES TO BE
RETAINED
-  EXISTING SHRUB PLANTING
-  INDICATIVE SHRUB
PLANTING
-  GATE
-  DOOR AND PATIO TO REAR
ACCESS
-  DOOR/LEVEL THRESHOLD
AND PATH IN CONCRETE
SLABS
-  SHED FOR CYCLE STORAGE
-  SEWER CONNECTION

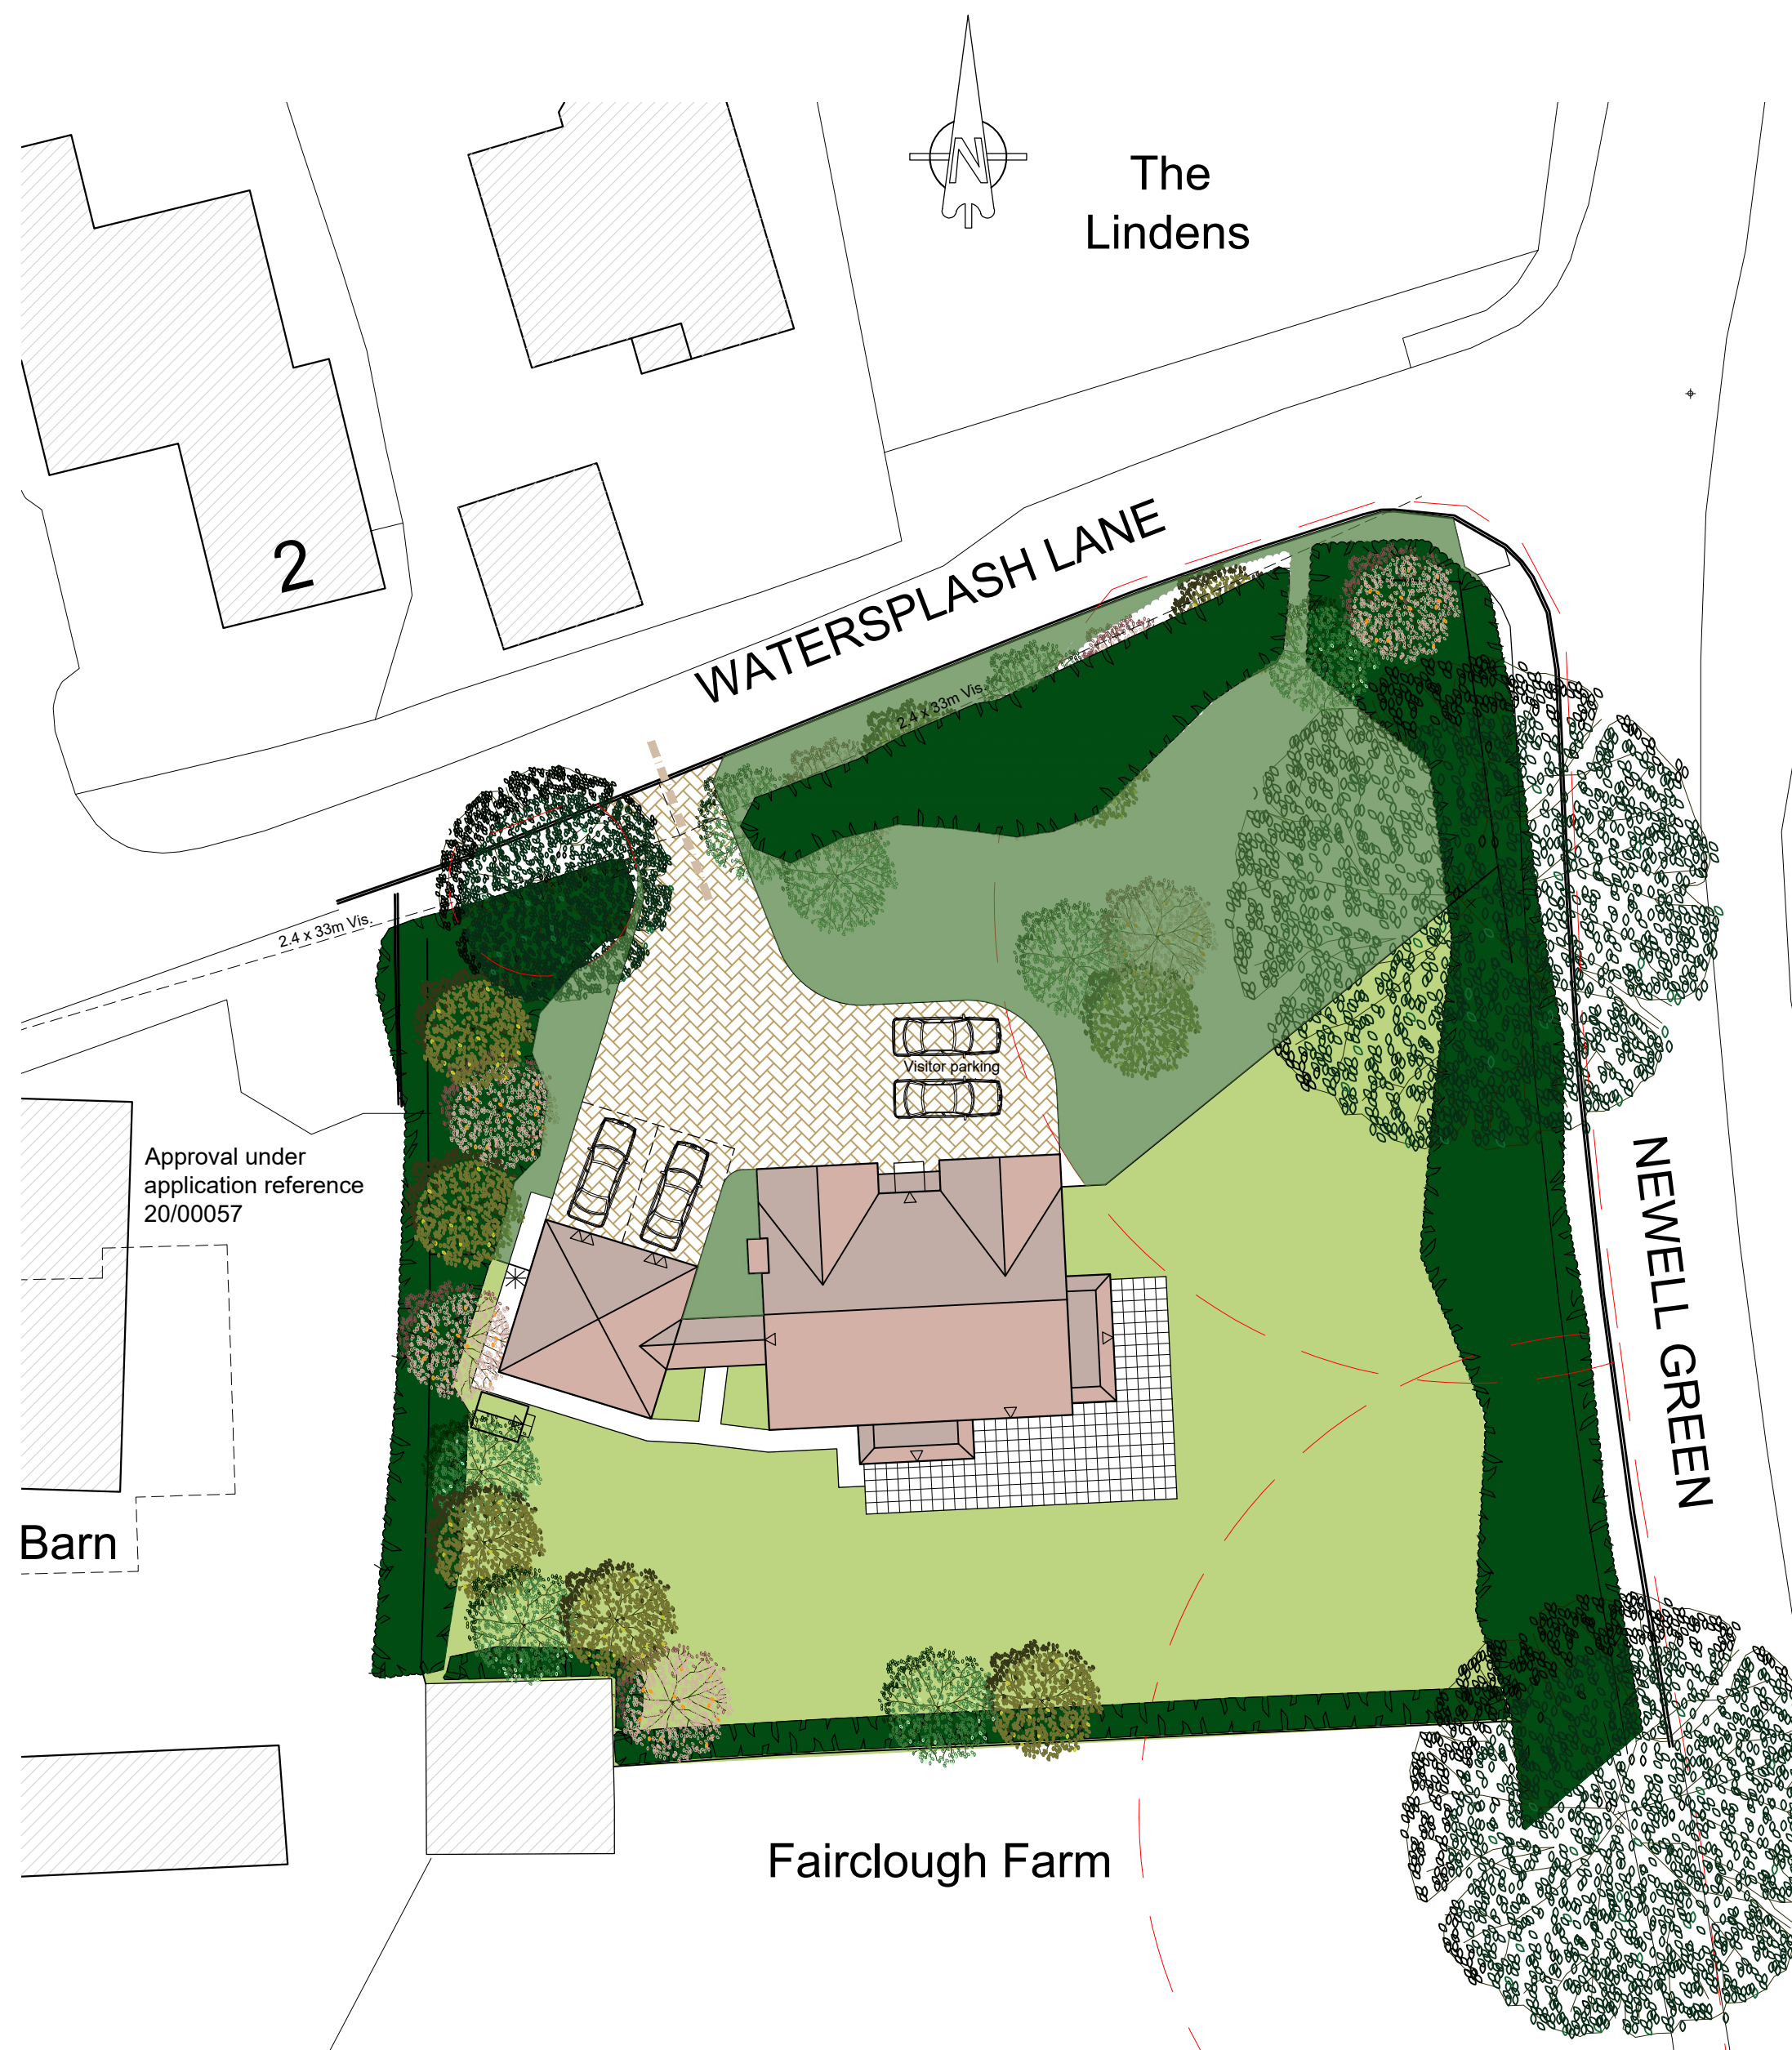

SITE LAYOUT 1:250

0 4 8 12 16 20m

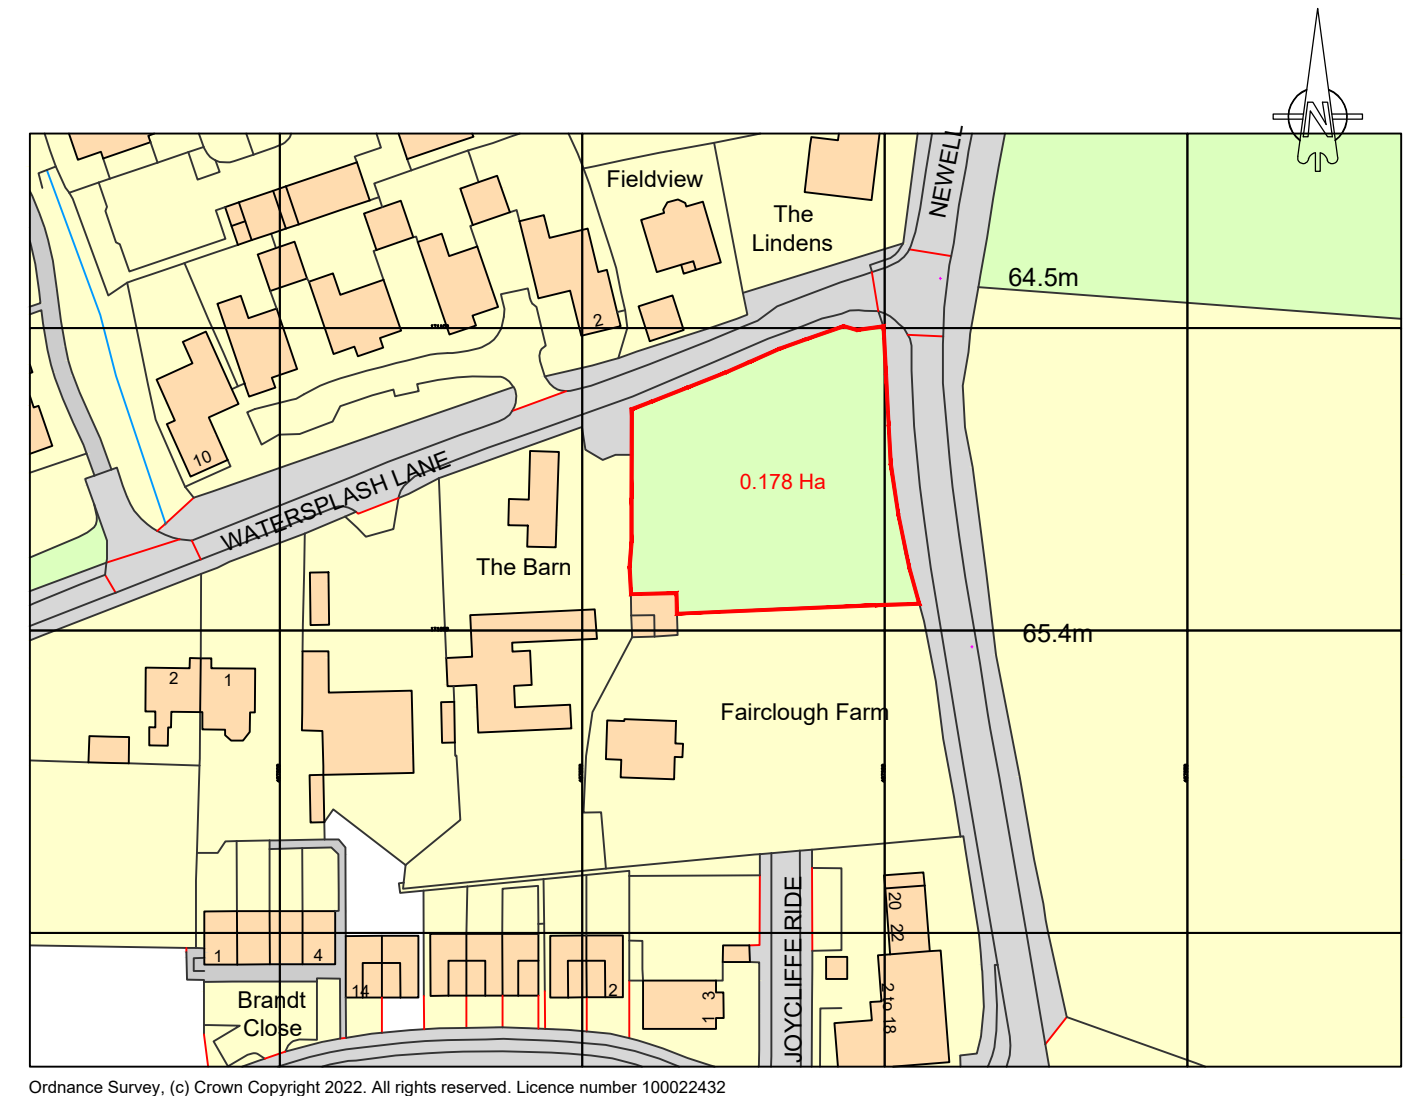

LOCATION PLAN 1:1250

0 10 20 30 40 50m

B	22-02-23	Carbarn made larger and site access amended.	DGP	DGP
A	12-12-22	Existing landscaping to Watersplash Lane updated.	DGP	DGP
Rev.	Date	Description	Drawn	Checked

Client
Christopher Wren

aap
architecture

Project
Fairclough Farm, Watersplash Lane
Warfield RG42 6AA

Drawing Title
Planning Layout
& Location Plan

Scale 1:250 @ A2 Drawn DGP Checked DGP

Date July 2022 File P1874 Layout Drawing Status

Drg.No. P1874.01 Rev. B PLANNING

AAP Architecture Ltd
Unit A, Monument Business Centre, Monument Way East, Woking, Surrey GU21 5LG
T 01483 727345 E projects@aap-arc.co.uk W aap-arc.co.uk

Under the Intellectual Property Act 2014, this drawing is the copyright of AAP Architecture Ltd.