


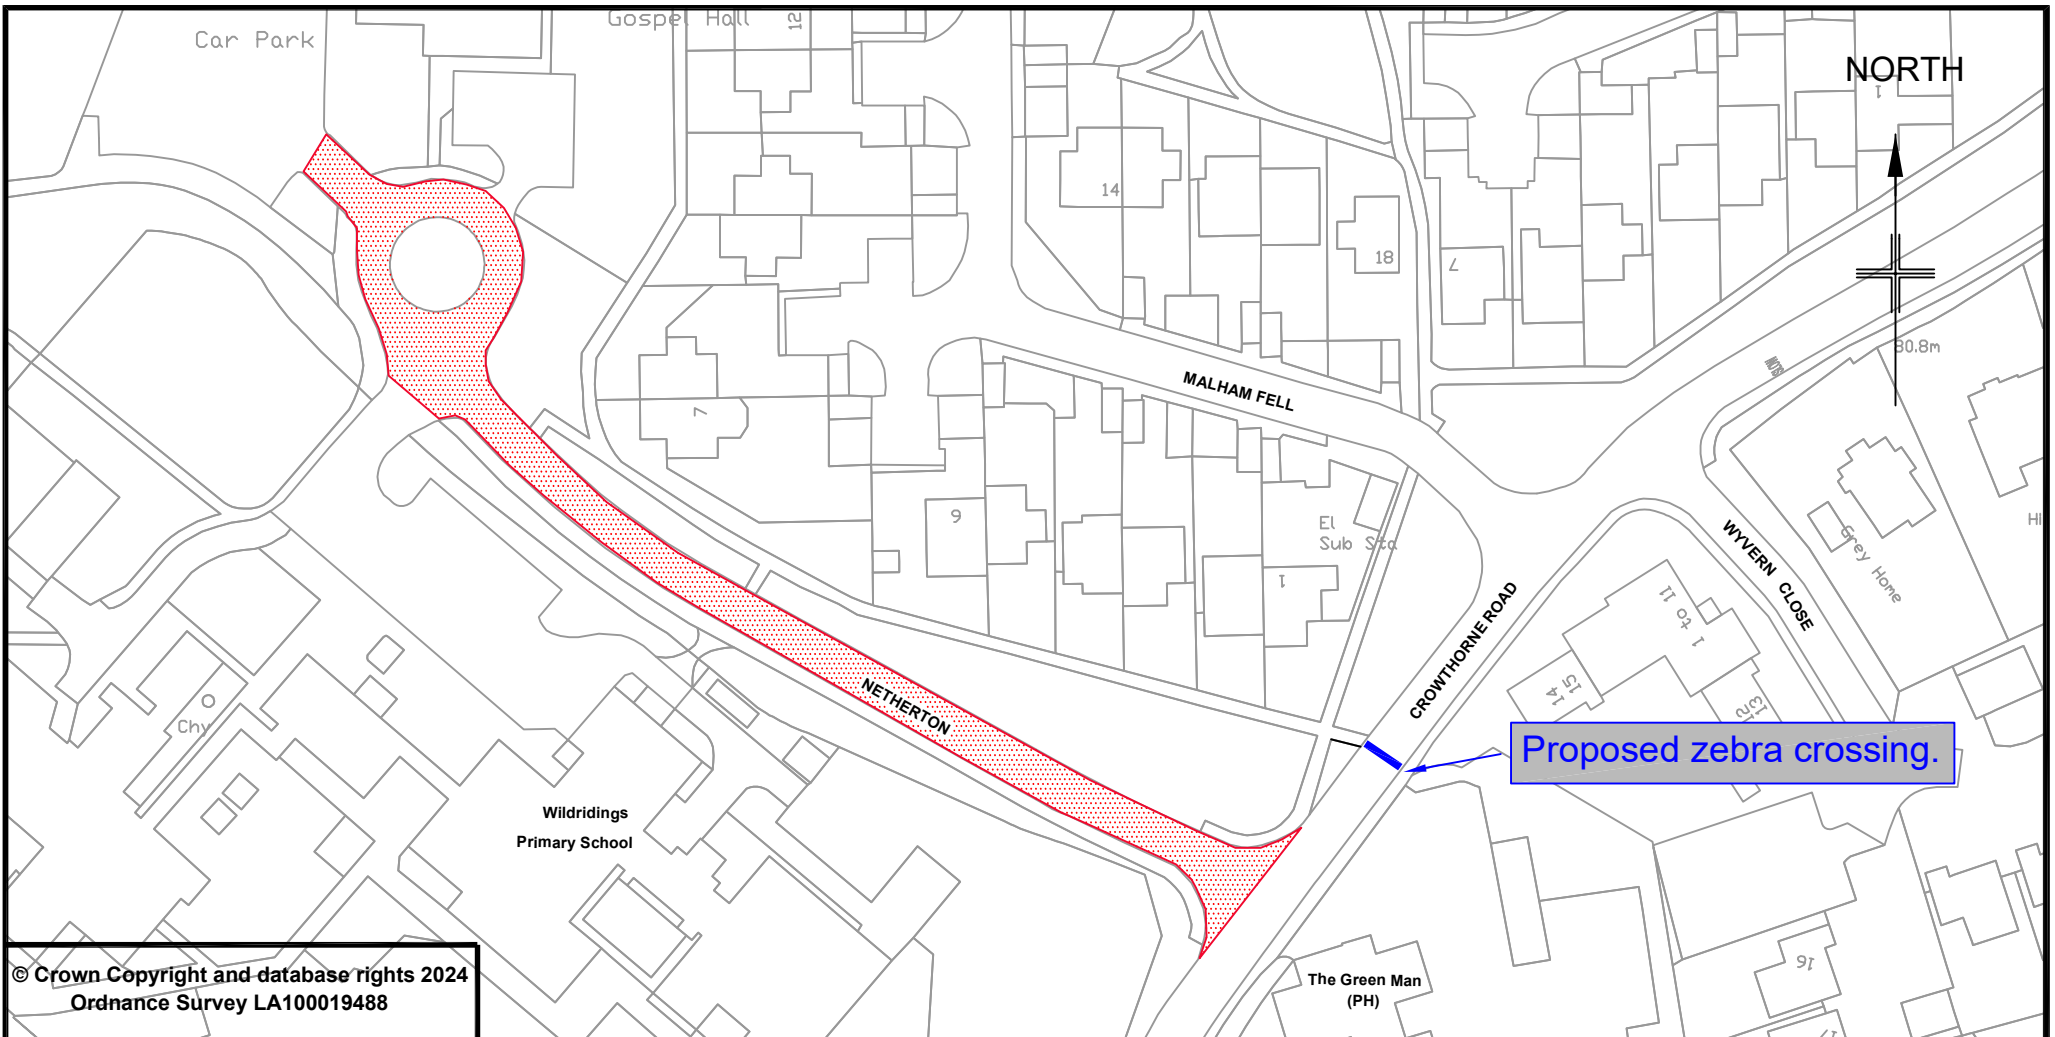

© Crown Copyright and database rights 2024
Ordnance Survey LA100019488



PLACE DIRECTORATE
Highway Engineering Group

Notes:

 Proposed 20mph speed limit

Project title		
Safer Routes to Schools - Wildridings primary school		
Drawing title		
Netherton - proposed 20mph speed limit		
Prepared by	LAC	Checked by AMT
Scale	1:1000 @ A4	Date Sept. 2026
Project No.	Drawing Number 5459/002	Amend Letter