


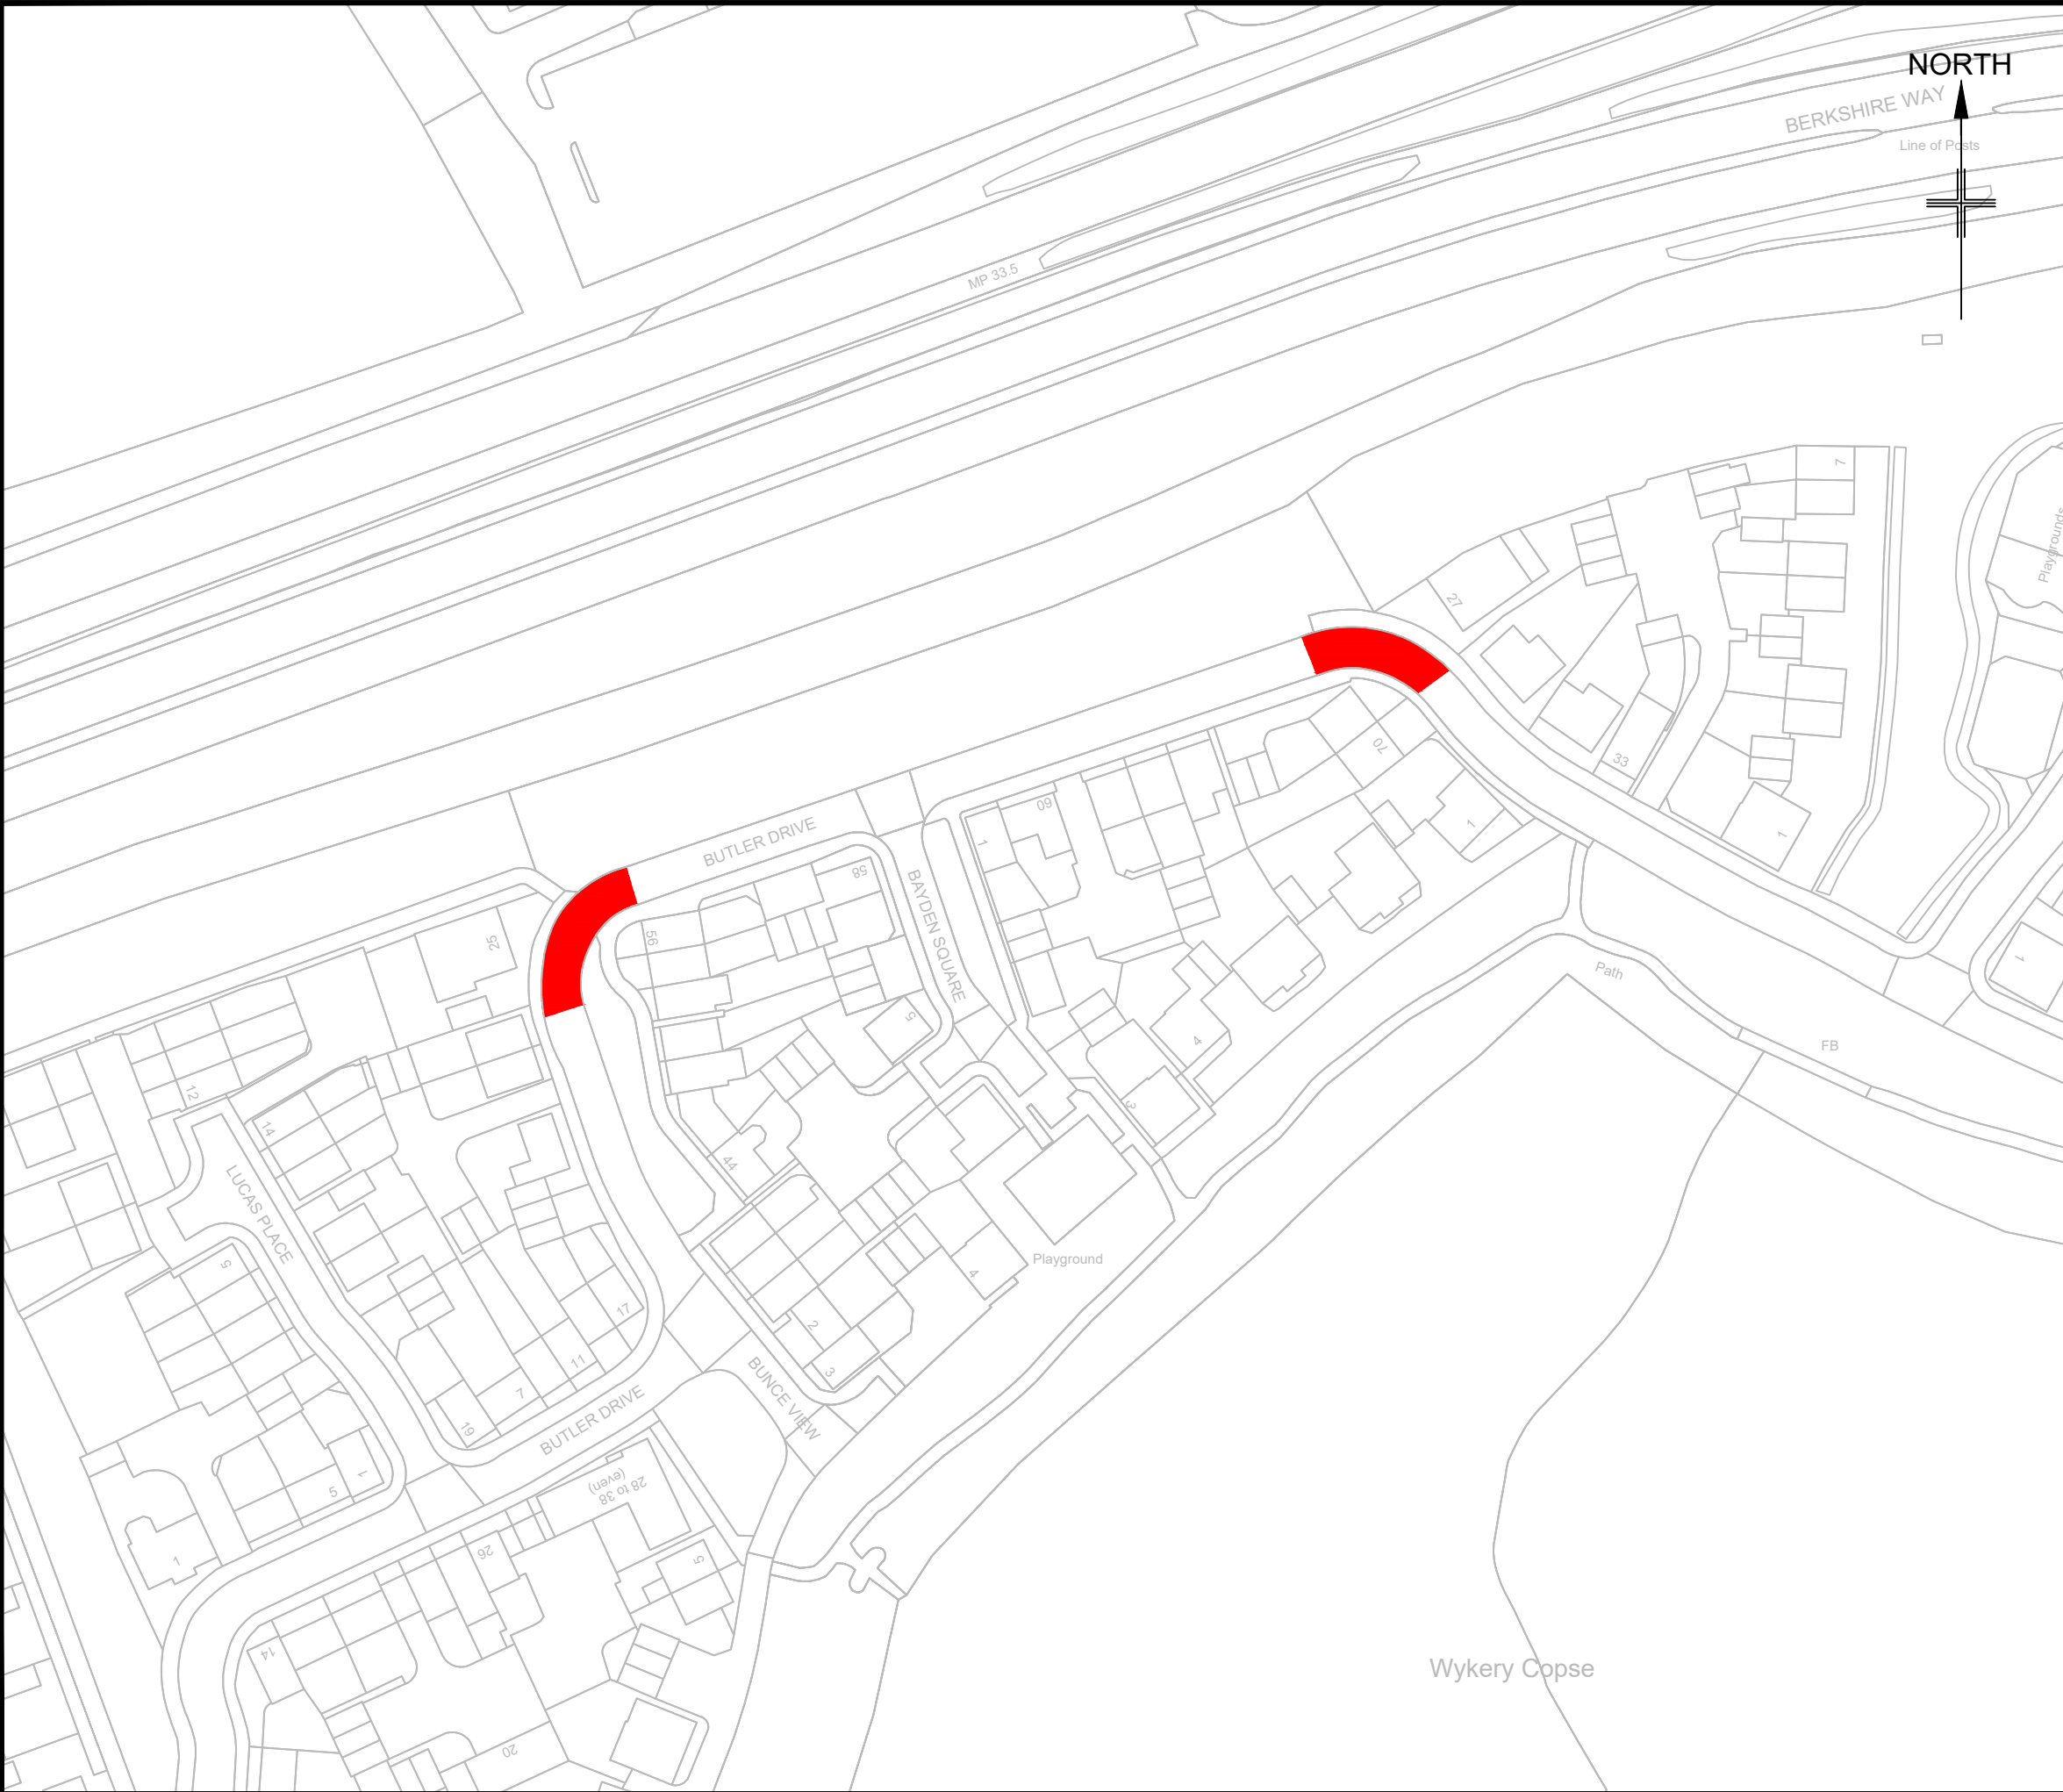

Notes:

Proposed NWAAT double yellow line restrictions

© Crown Copyright and database rights 2019
Ordnance Survey LA100019488

	Amendment	Date	Initials



PLACE, PLANNING & REGENERATION
Transport Engineering Group

Project title
Amendment Order No 4 2026

Drawing title
Butler Drive proposed DYs

Prepared by	GW	Checked by	NR
Scale	1:1000 @ A3	Date	September 2026
Project Number	5465	Drawing Number	004
		Amend Letter	Print Suffix