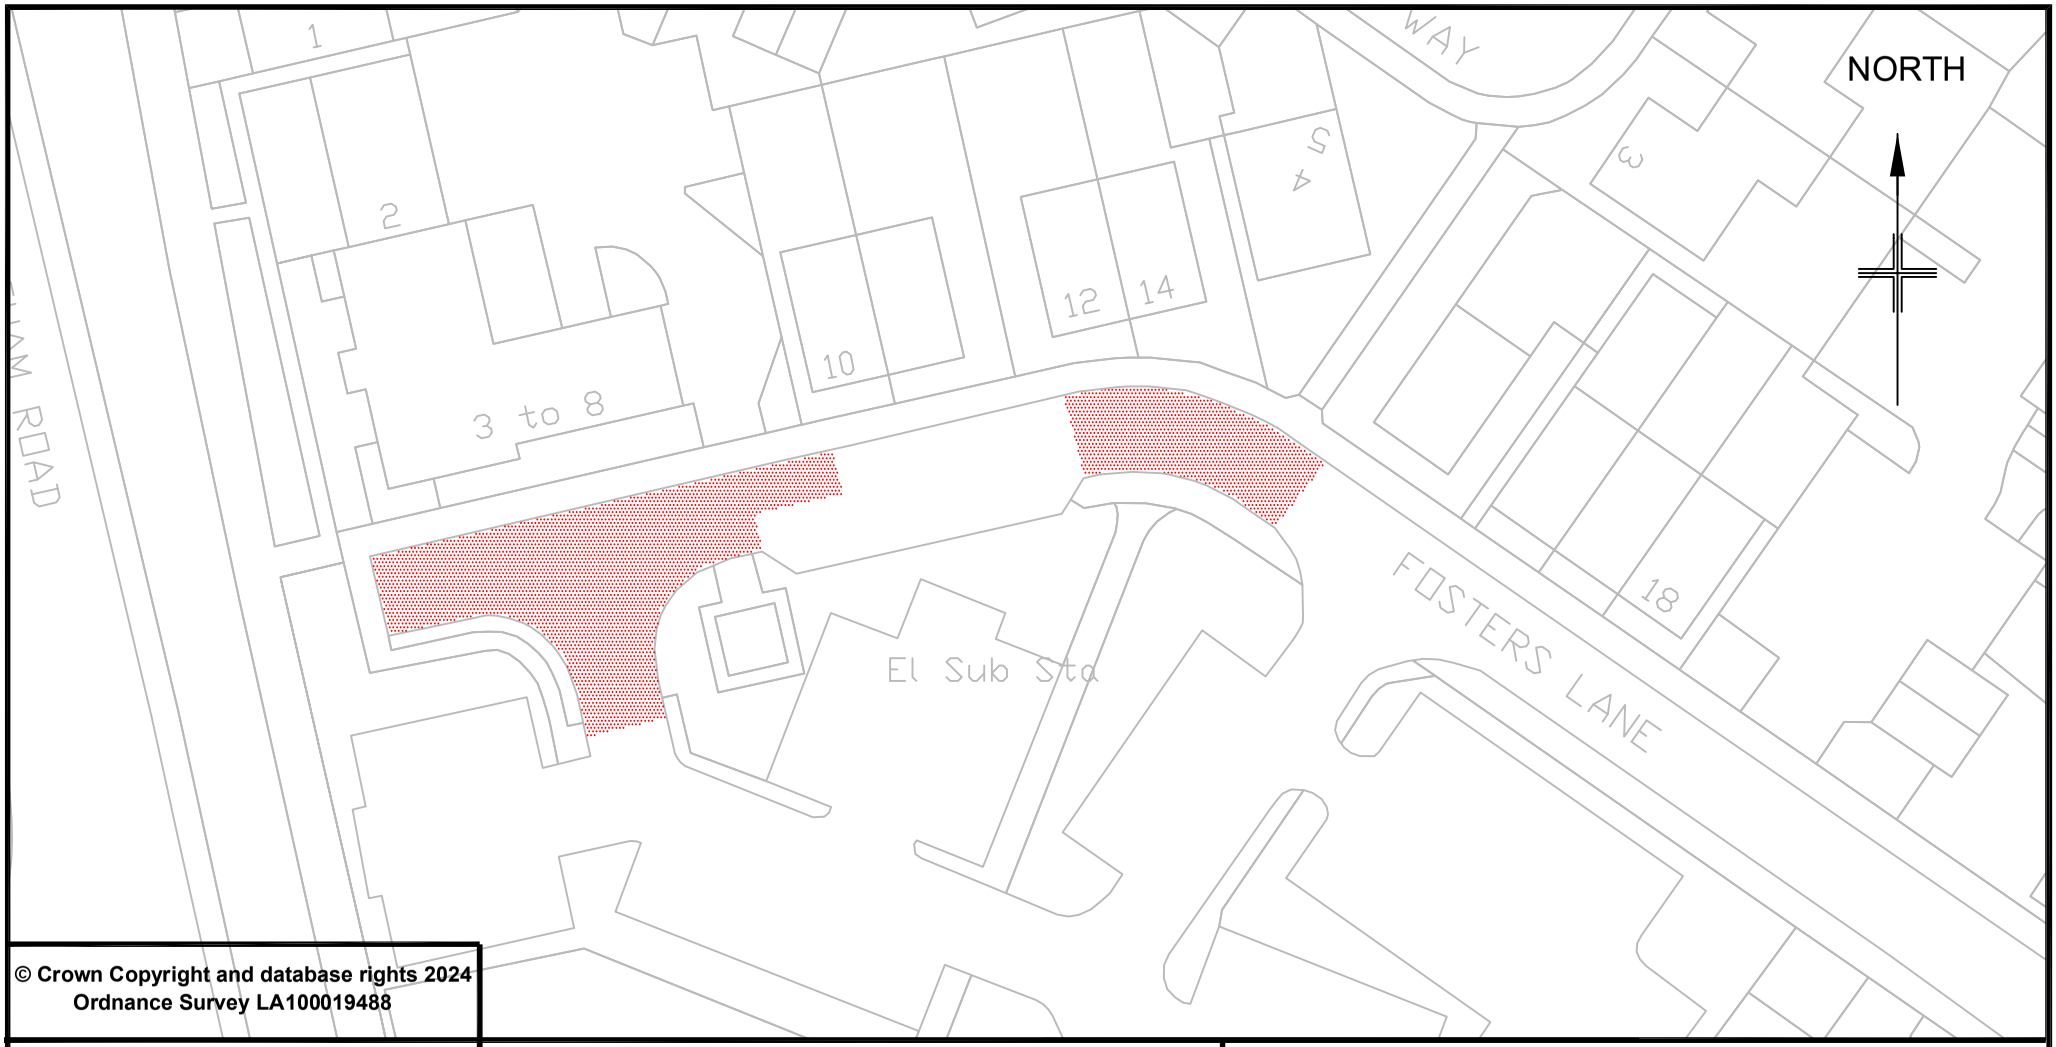

© Crown Copyright and database rights 2024
Ordnance Survey LA100019488

Bracknell Forest Council

PLACE DIRECTORATE
Highway Engineering Group

Notes:

Proposed 'No waiting at any time' restrictions

Project title	Amendment Order No 4 2026		
Drawing title	Fosters Lane - proposed parking restrictions		
Prepared by	LAC	Checked by	AMT
Scale	1:1000 @ A4	Date	Sept. 2026
Project No.	Drawing Number 5465/007		Amend Letter