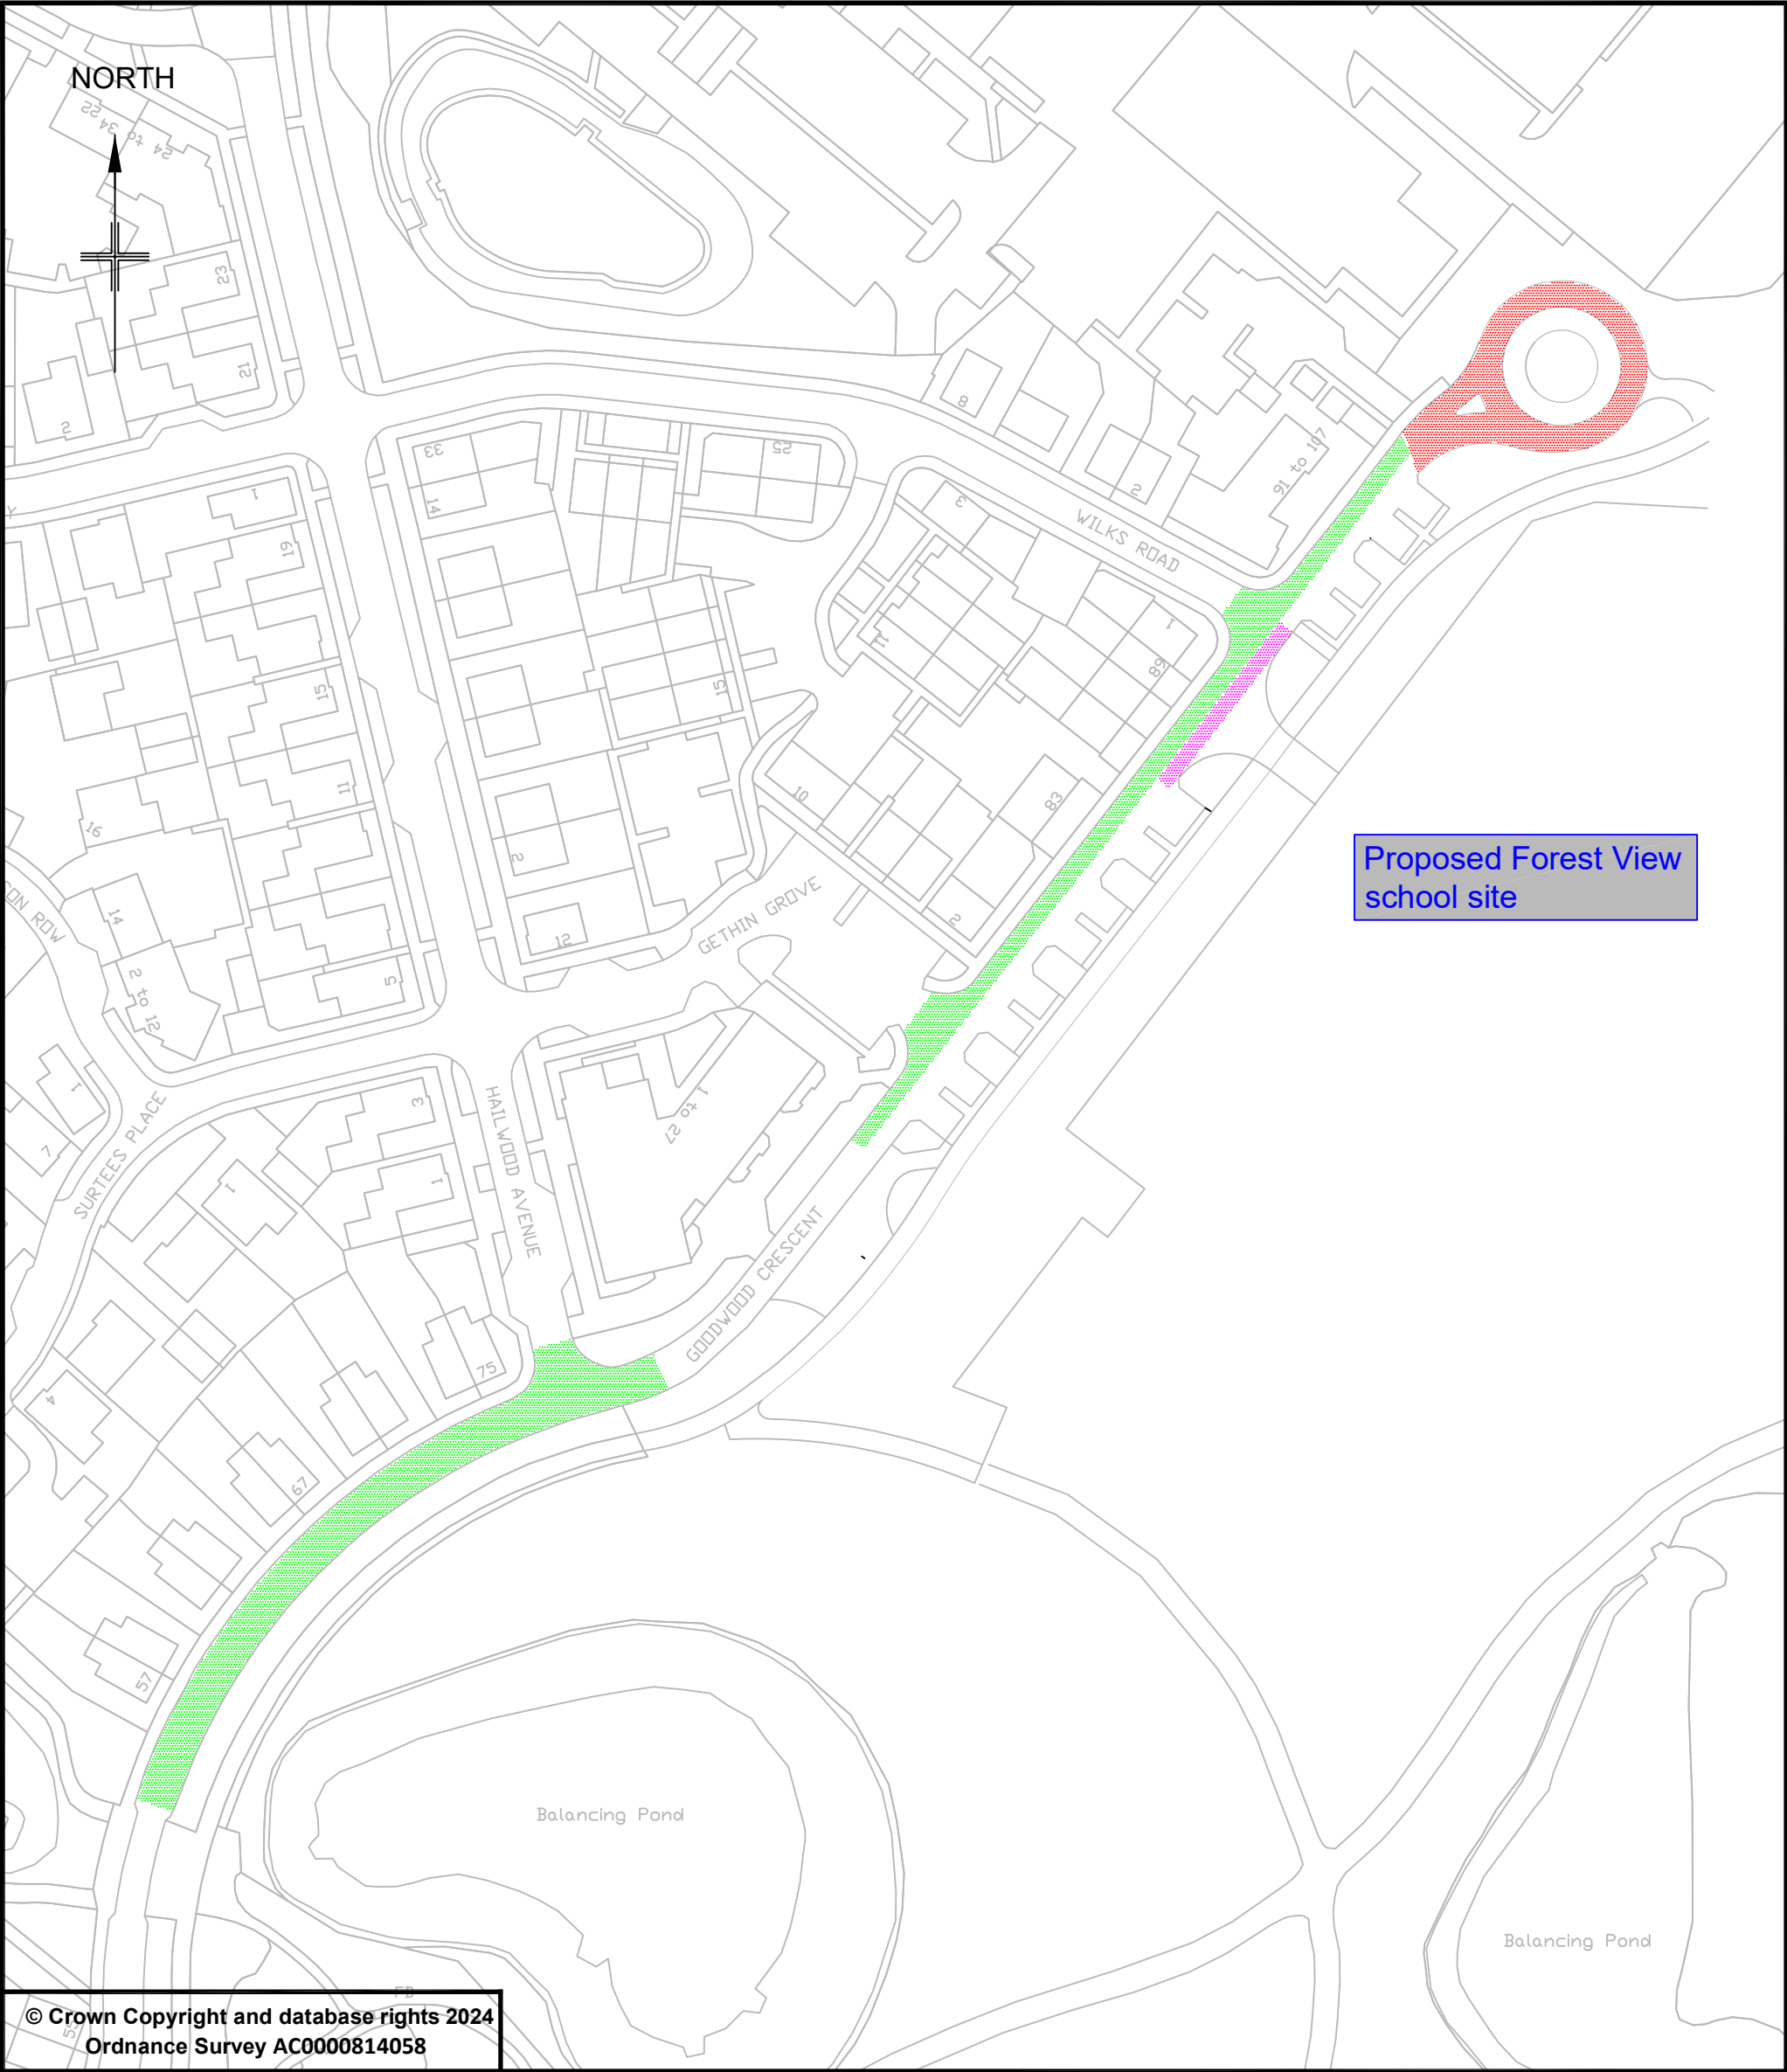


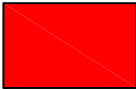
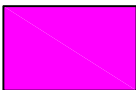


© Crown Copyright and database rights 2024
Ordnance Survey AC0000814058



PLACE DIRECTORATE
Highway Engineering Group

Key:

-  'No waiting at any time' restrictions
-  'SCHOOL KEEP CLEAR' markings
-  Limited waiting restrictions (8:15-9:15 and 2:45-3:45).

Project title			
Amendment Order No 4 2026			
Drawing title			
Goodwood Crescent - waiting restrictions			
Prepared by		Checked by	
LAC		NR	
Scale		Date	
1:1000 @ A3		Sept 2026	
Project Number	Drawing Number	Amend Letter	Print Suffix
	5465/006		