
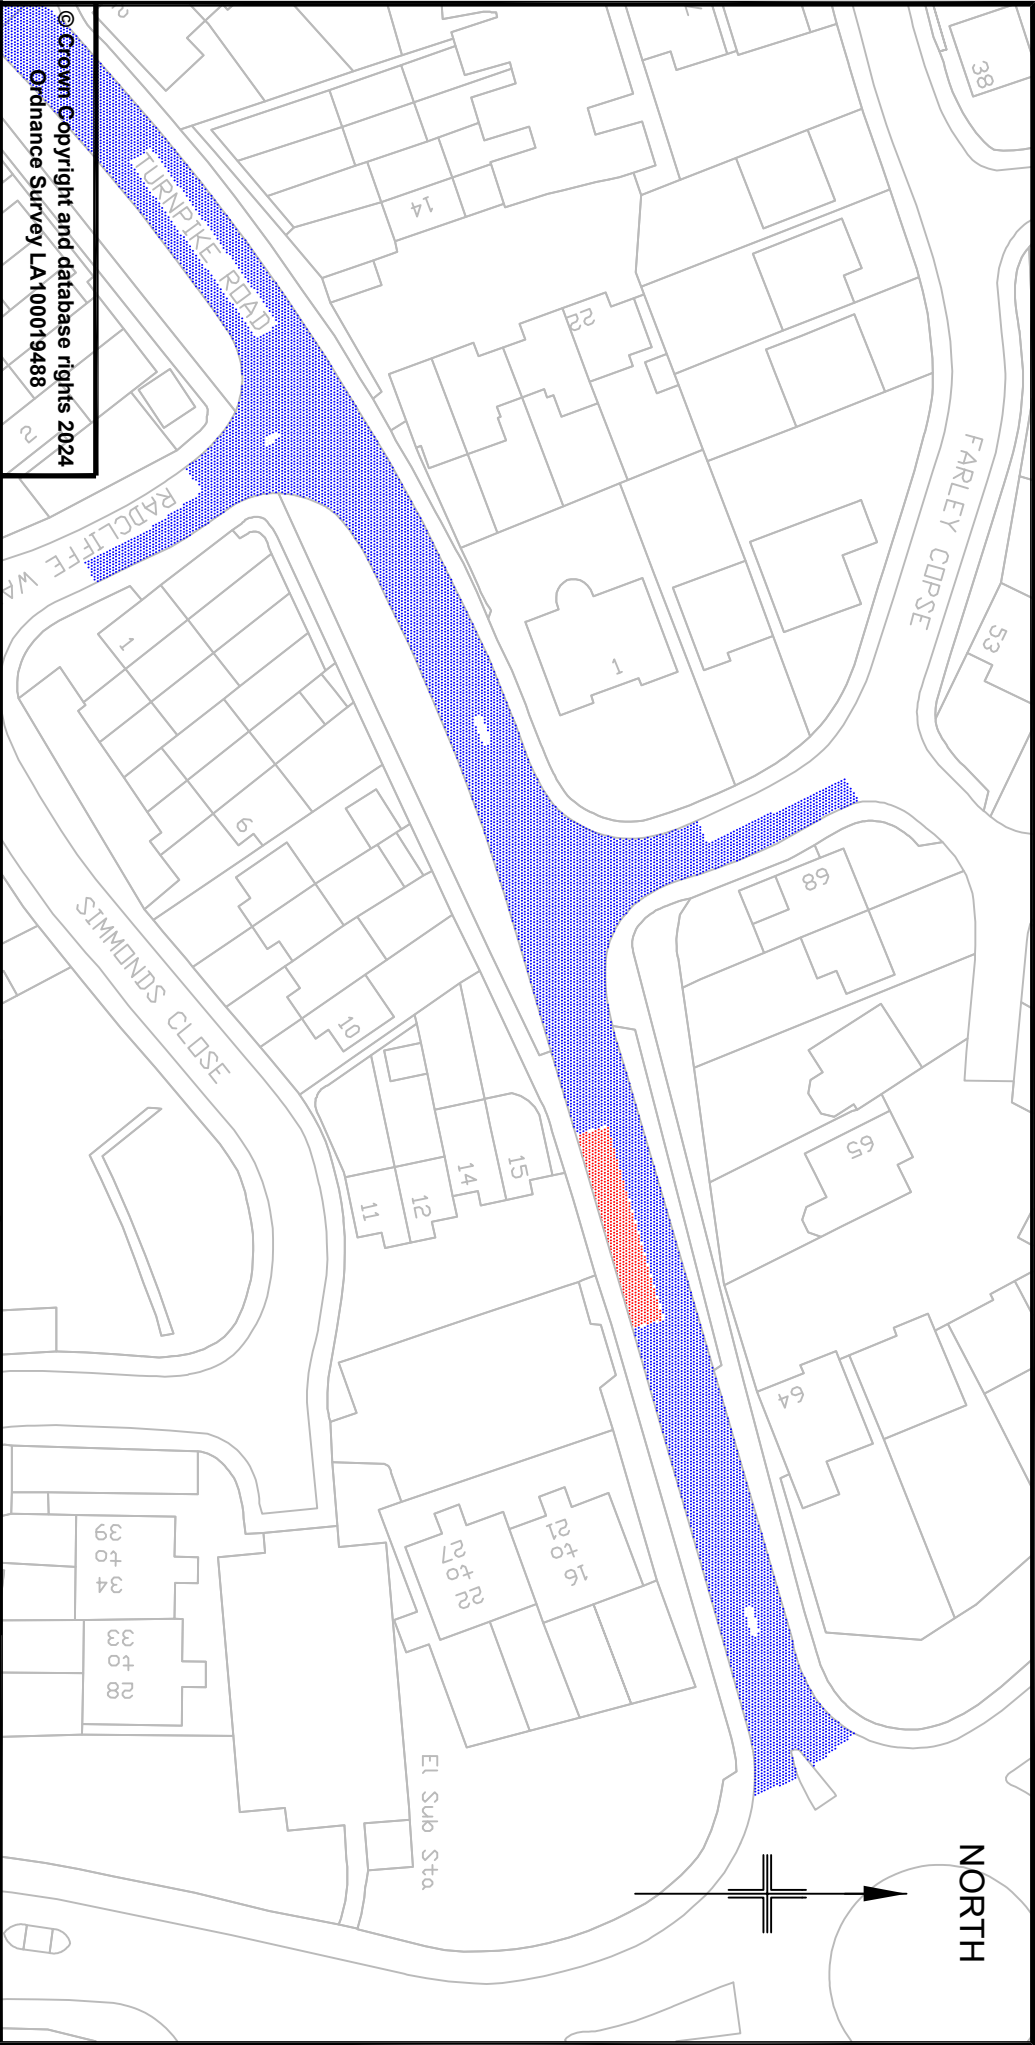


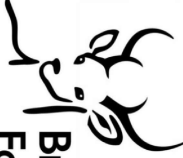

Notes:

-  Proposed 'No waiting at any time' restrictions
-  Existing 'No waiting at any time' restrictions

 Bracknell Forest Council	
PLACE DIRECTORATE Highway Engineering Group	
Project title Amendment Order No 4 2026	
Drawing title Turnpike Road - proposed parking restrictions	
Prepared by LAC	Checked by AMT
Scale 1:500 @ A4	Date Sept. 2026
Project No.	Drawing Number 5465/002
Amend Letter	