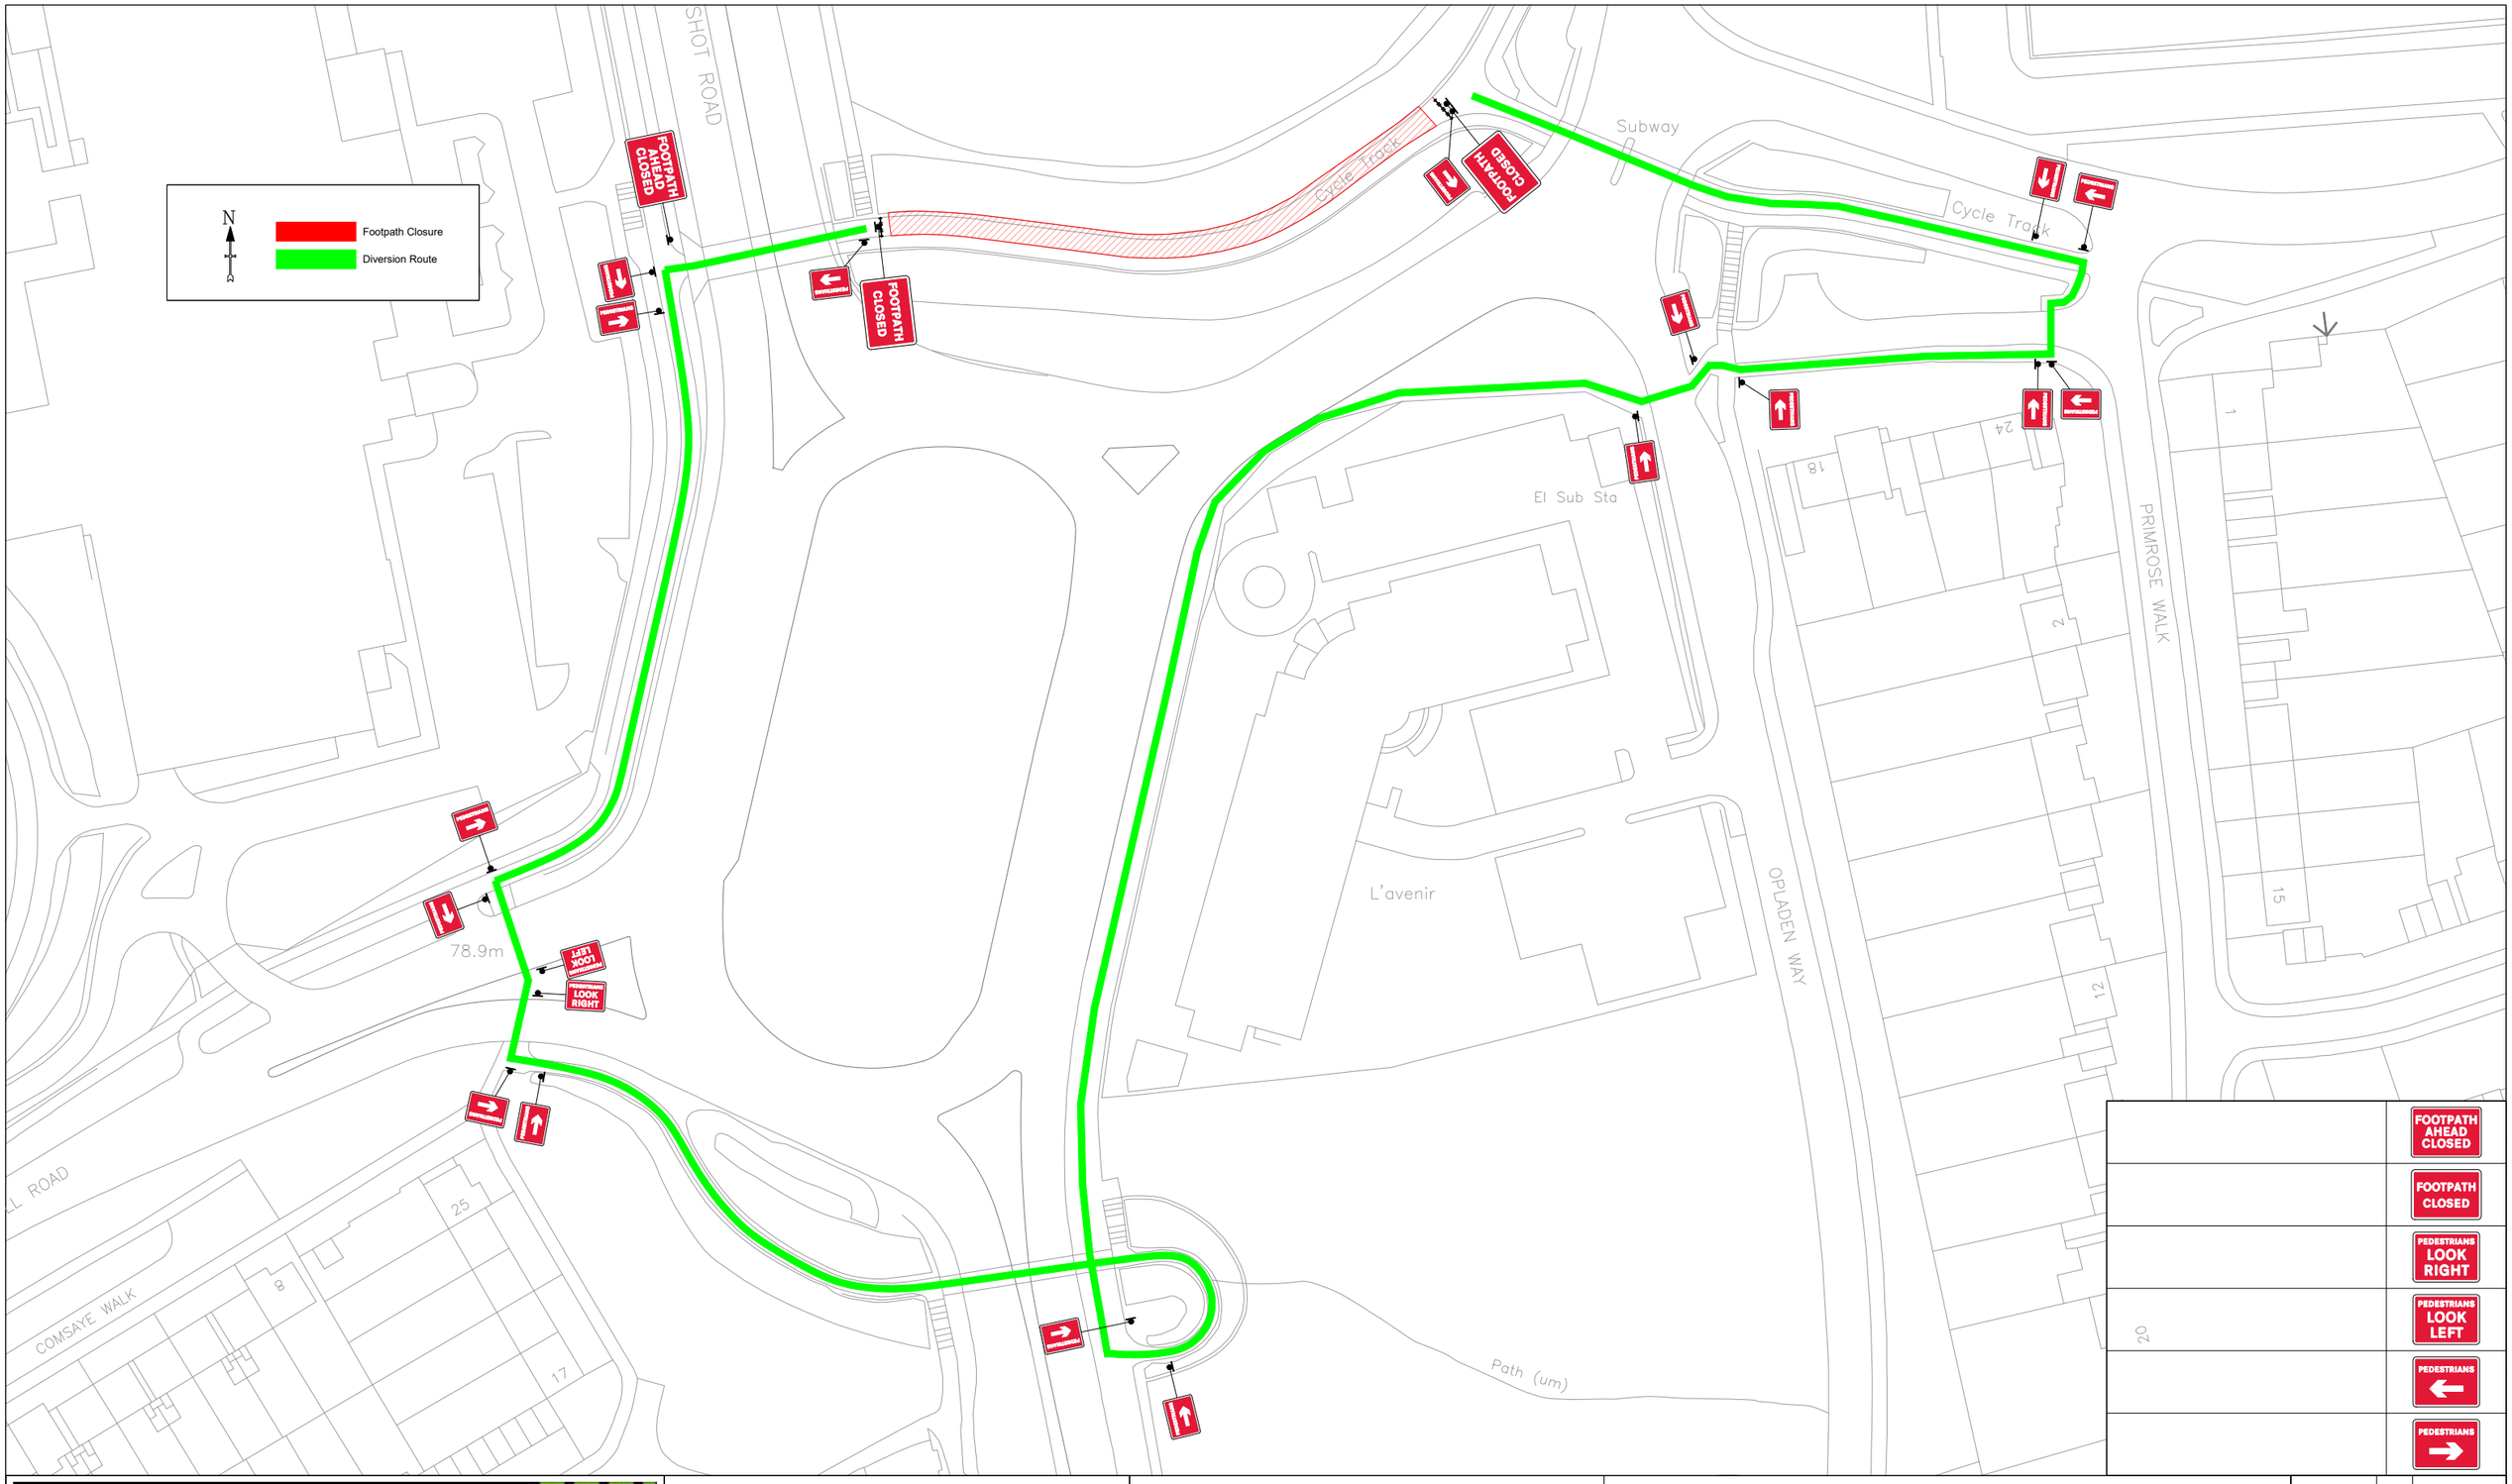


FOOTPATH AHEAD CLOSED

FOOTPATH CLOSED

PEDESTRIANS LOOK RIGHT

PEDESTRIANS LOOK LEFT

PEDESTRIANS

PEDESTRIANS

contractoptions
placing people 24/7

Contract Options:
The Pipe Yard, Wella Driver
Hogwood Ind Est
Wokingham,Berkshire
RG40 4QZ
Telephone: 01344 488888
Mobile: 07733007788

Client:
Ringway

Project:
Nightingale Crescent
Footpath Closure
Bracknell

Drawing:
Footpath / Cycle Path
Closure with Diversion

Notes:
Pedestrian / cycle diversion route to be checked prior to installation to ensure accessibility and suitability at time of installation.
Provisions may need to be made / adjusted to allow wheelchair users, users with mobility restrictions to safely access through the closure point due to length and practicality of the alternative route.

Access must be provided for visually impaired users to safely access the closure as required / reasonably practicable due to the restrictions of use and practicality of the alternative route

Revision Description:
N/A