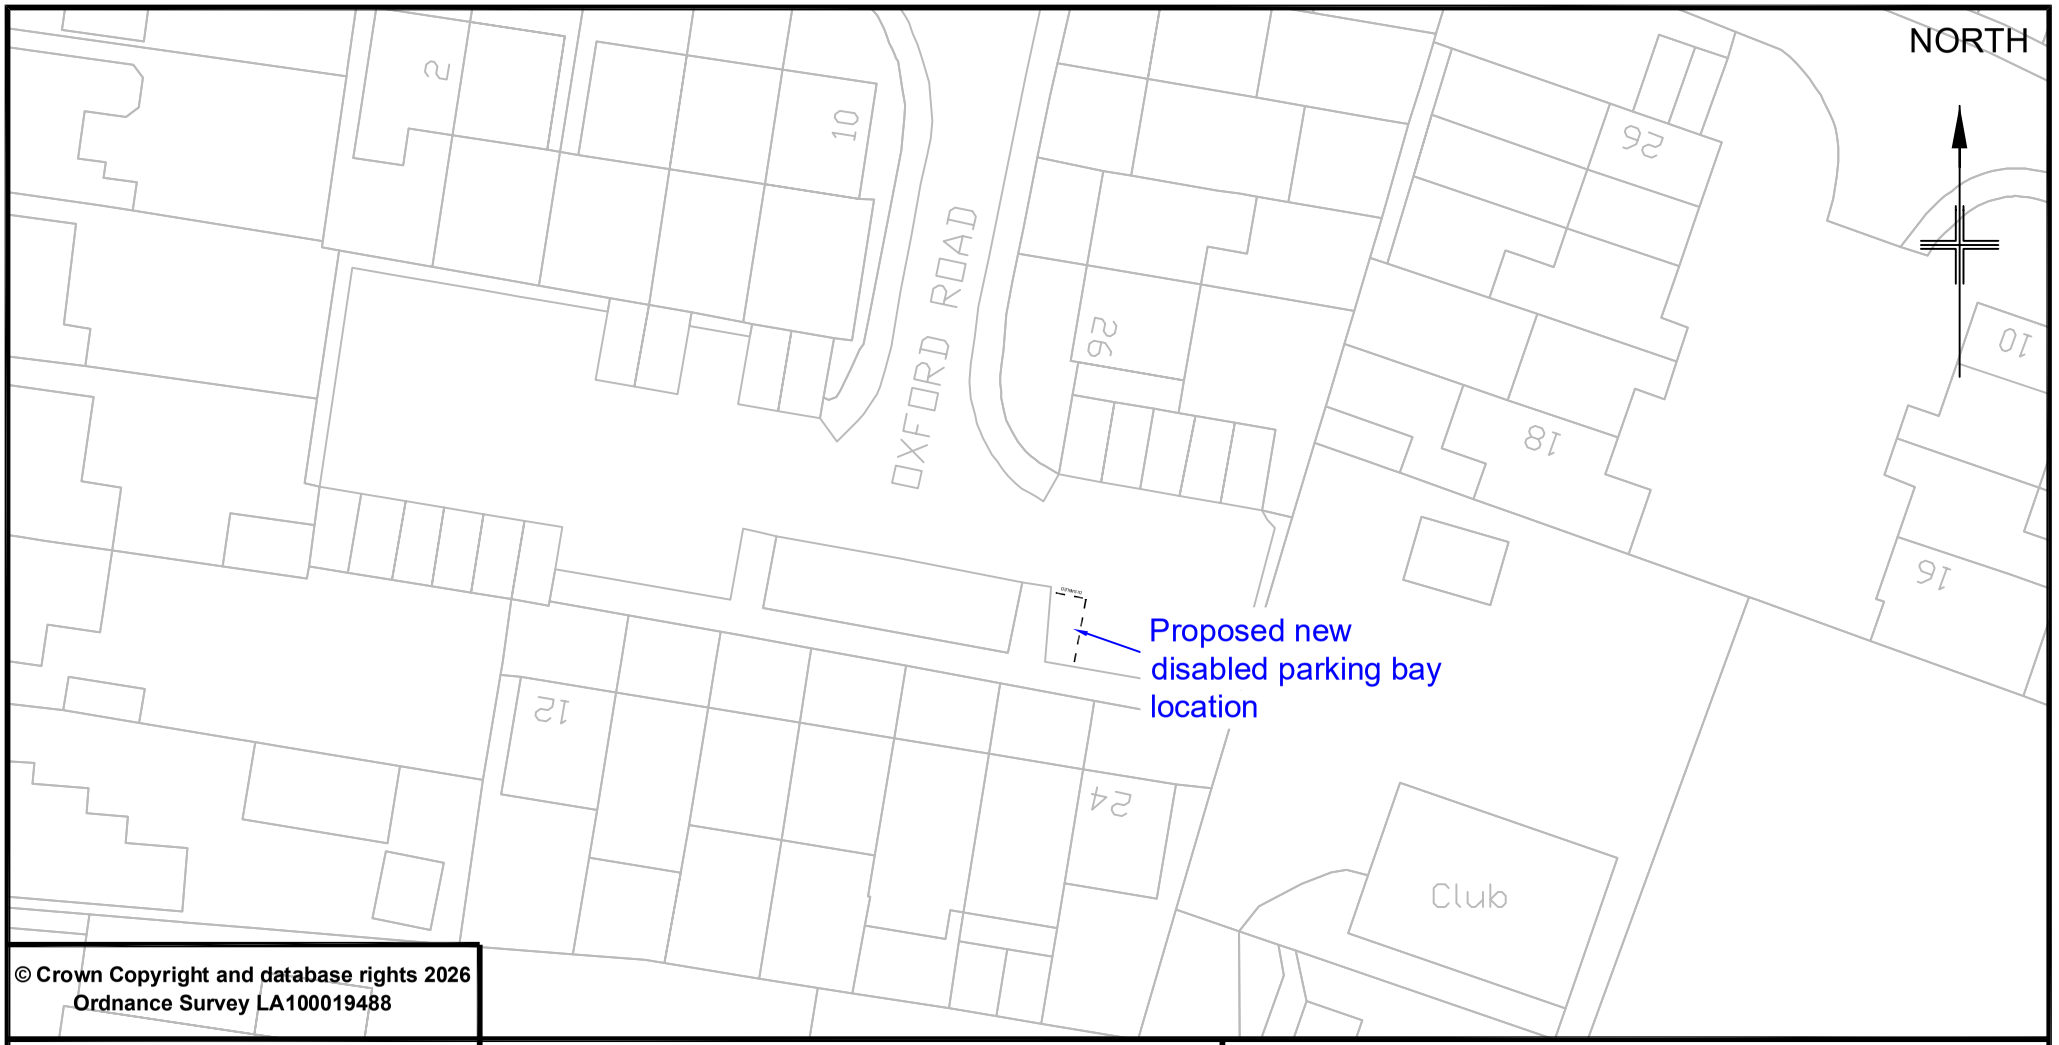


© Crown Copyright and database rights 2026
Ordnance Survey LA100019488

Bracknell Forest Council

PLACE DIRECTORATE
Highway Engineering Group

Notes:

1. Do not scale from drawing.

Project title	Disabled Parking Bay 2026		
Drawing title	Oxford Road - proposed disabled parking bay		
Prepared by	LAC	Checked by	AMT
Scale	1:500 @ A4	Date	Sept 2025
Project No.	Drawing Number 5466/011	Amend Letter	