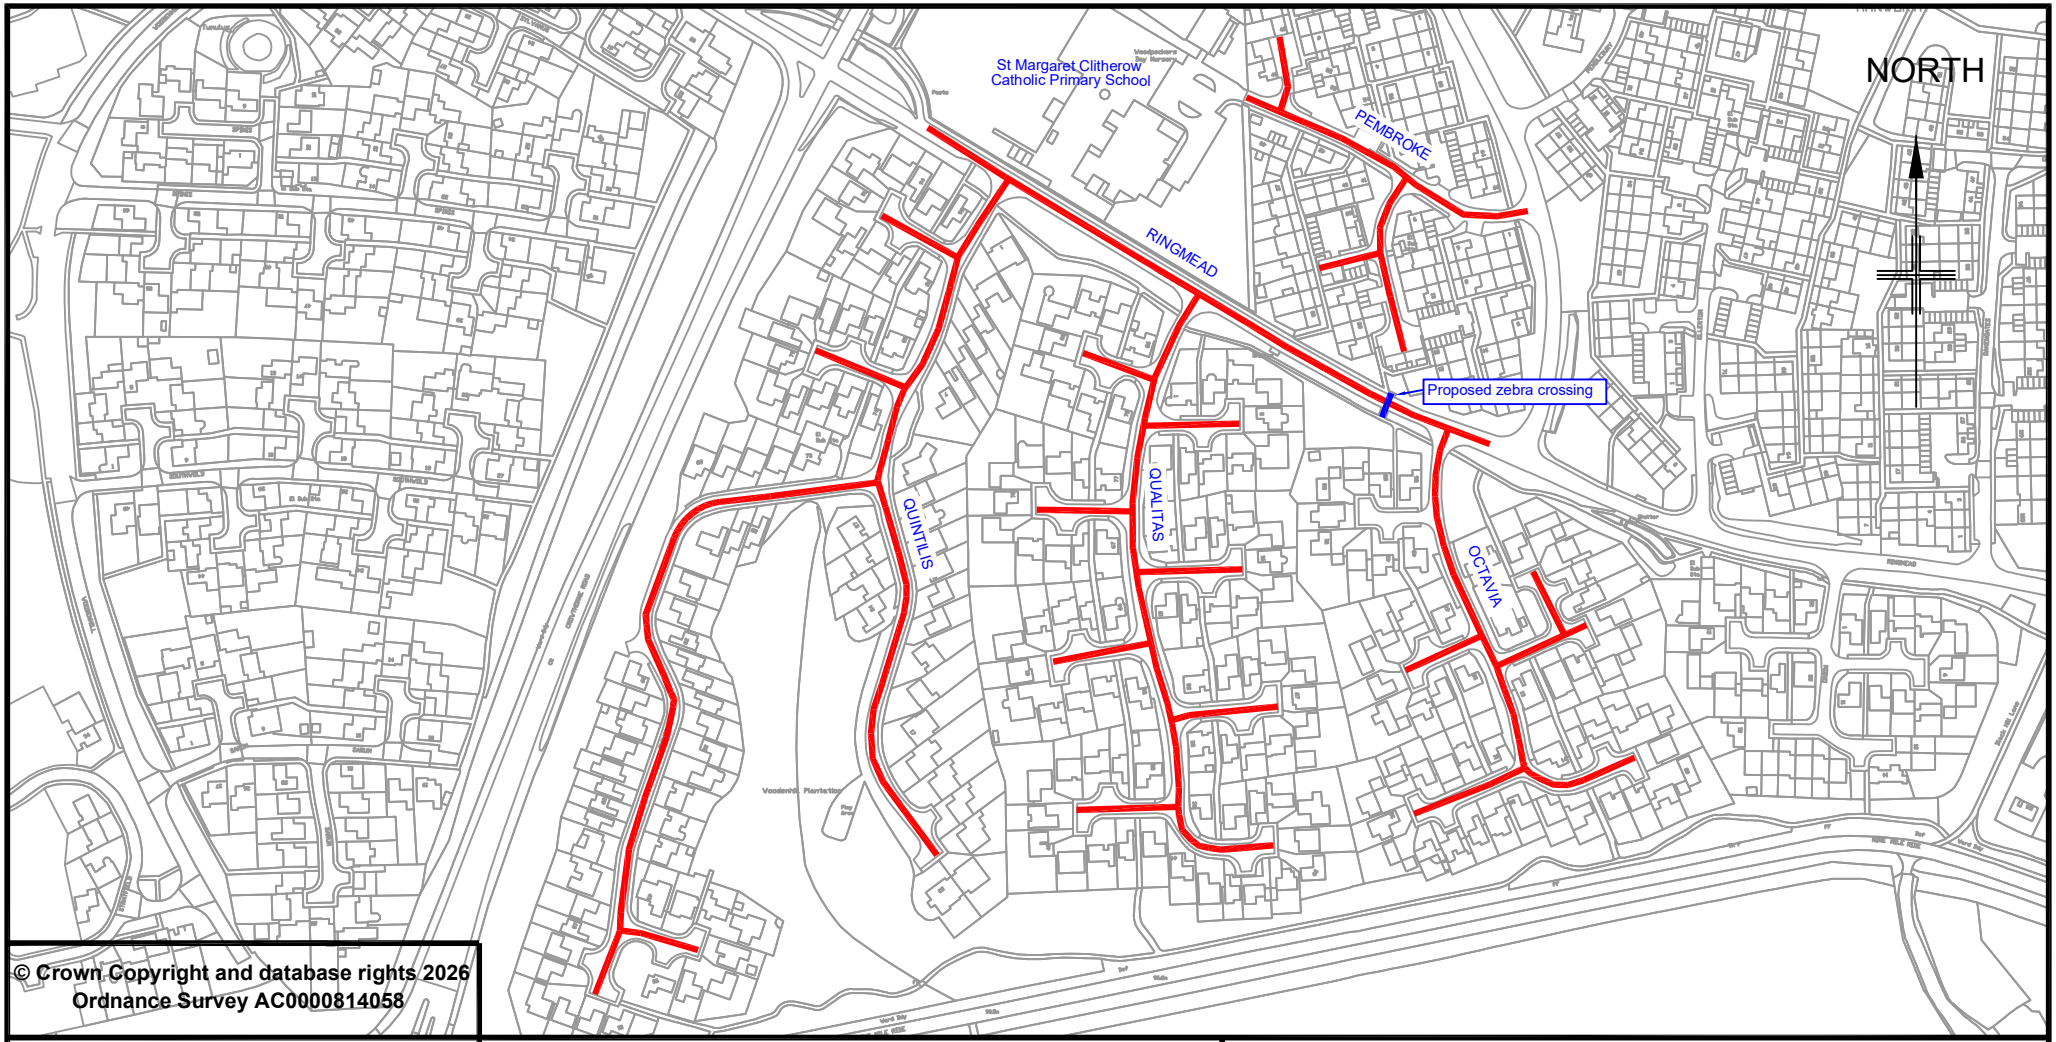


© Crown Copyright and database rights 2026
Ordnance Survey AC0000814058

Bracknell Forest Council

PLACE DIRECTORATE
Highway Engineering Group

KEY:

EXTENT OF PROPOSED 20MPH SPEED LIMT

Project title	**RINGMEAD IN VICINITY OF OCTAVIA SAFER ROUTES TO SCHOOL SCHEME**		
Drawing title	**EXTENT OF PROPOSED 20mph SPEED LIMIT**		
Prepared by	**AMT**	Checked by	**NR**
Scale	**NTS**	Date	**APR. 2026**
Project No.	Drawing Number **5457/002**		Amend Letter