Soft Landscape Scheme - Martins Heron Roundabout Road Improvement Scheme

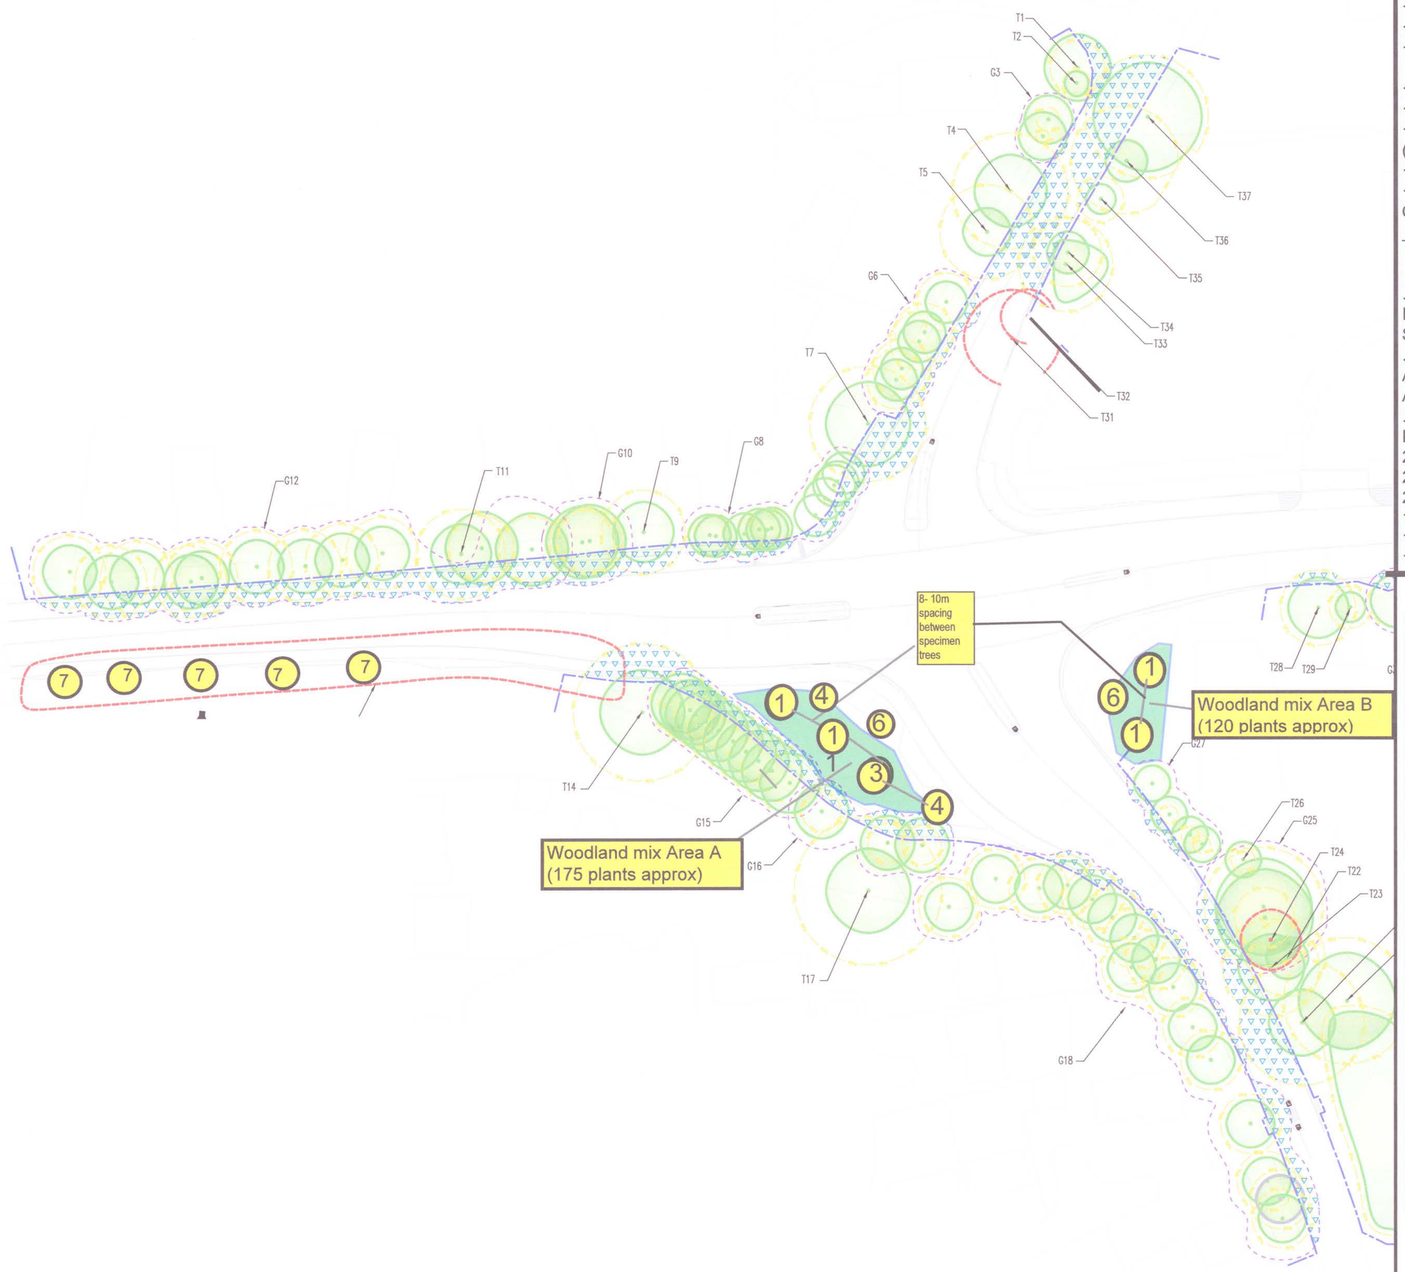

Key Soft landscaping - New Tree & woodland palnting

New Specimen Trees

1 - Quercus robur (SM)

3 - Tilia cordata (SM)
4 - Carpinus betulus (EHS)
6 - Quercus robur (S)
7 - Tilia cordata 'Ranchot' (S)

Initial Specimen Tree Planting Sizes
(S) -Standard trees
- Stem girth - 8-10cm
- Height 3-3.5m
- Container grown pot size 15 Litre

(EHS) - Extra Heavy Standards
- Stem girth - 14-16cm
- Height 3.5-4m
- Container grown pot size 35 Litre

(SM) - Semi Mature Trees
- Stem Girth 25-30cm
- Height 5-6m

Container grown or root balled

New Woodland Planting

Initial Planting Size - 60-90cm high transplants
Species as below, randomly mixed & planted at 2m spacings

Area A - Total number of plants (175 plants approx)
Area B - Total number of plants (120 plants approx)

Mix within each area to consist of,
20% Crataegus monogyna
20% Corylus avellana
20% Ilex aquifollium
10% Sorbus aucuparia
10% Amelanchier lamarckii
10% Taxus bacatta

Fig 1 Woodland Planting Areas

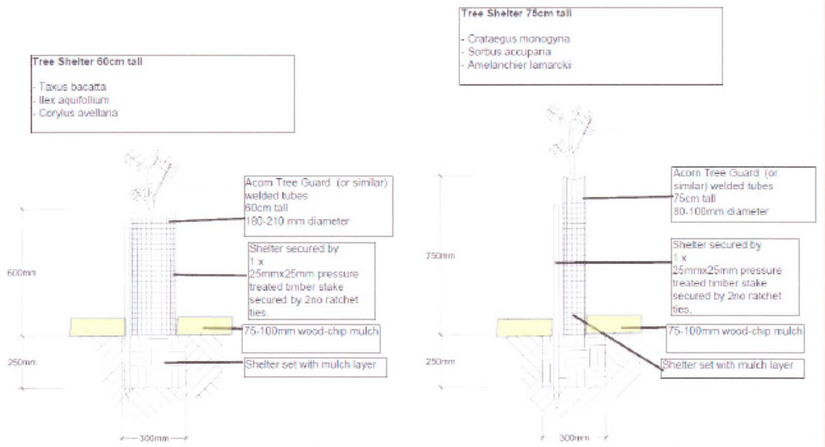

Drg TS1_REV B (8.1.19)

Designed By Bracknell Forest Tree Service

File Path: Is:\Mike\Projects\WE\1223\100\DOT7_Tree Survey\
File Name: WE 1223-100-TT-AA-0002.dwg