


REVISIONS

Rev.	Date	Description

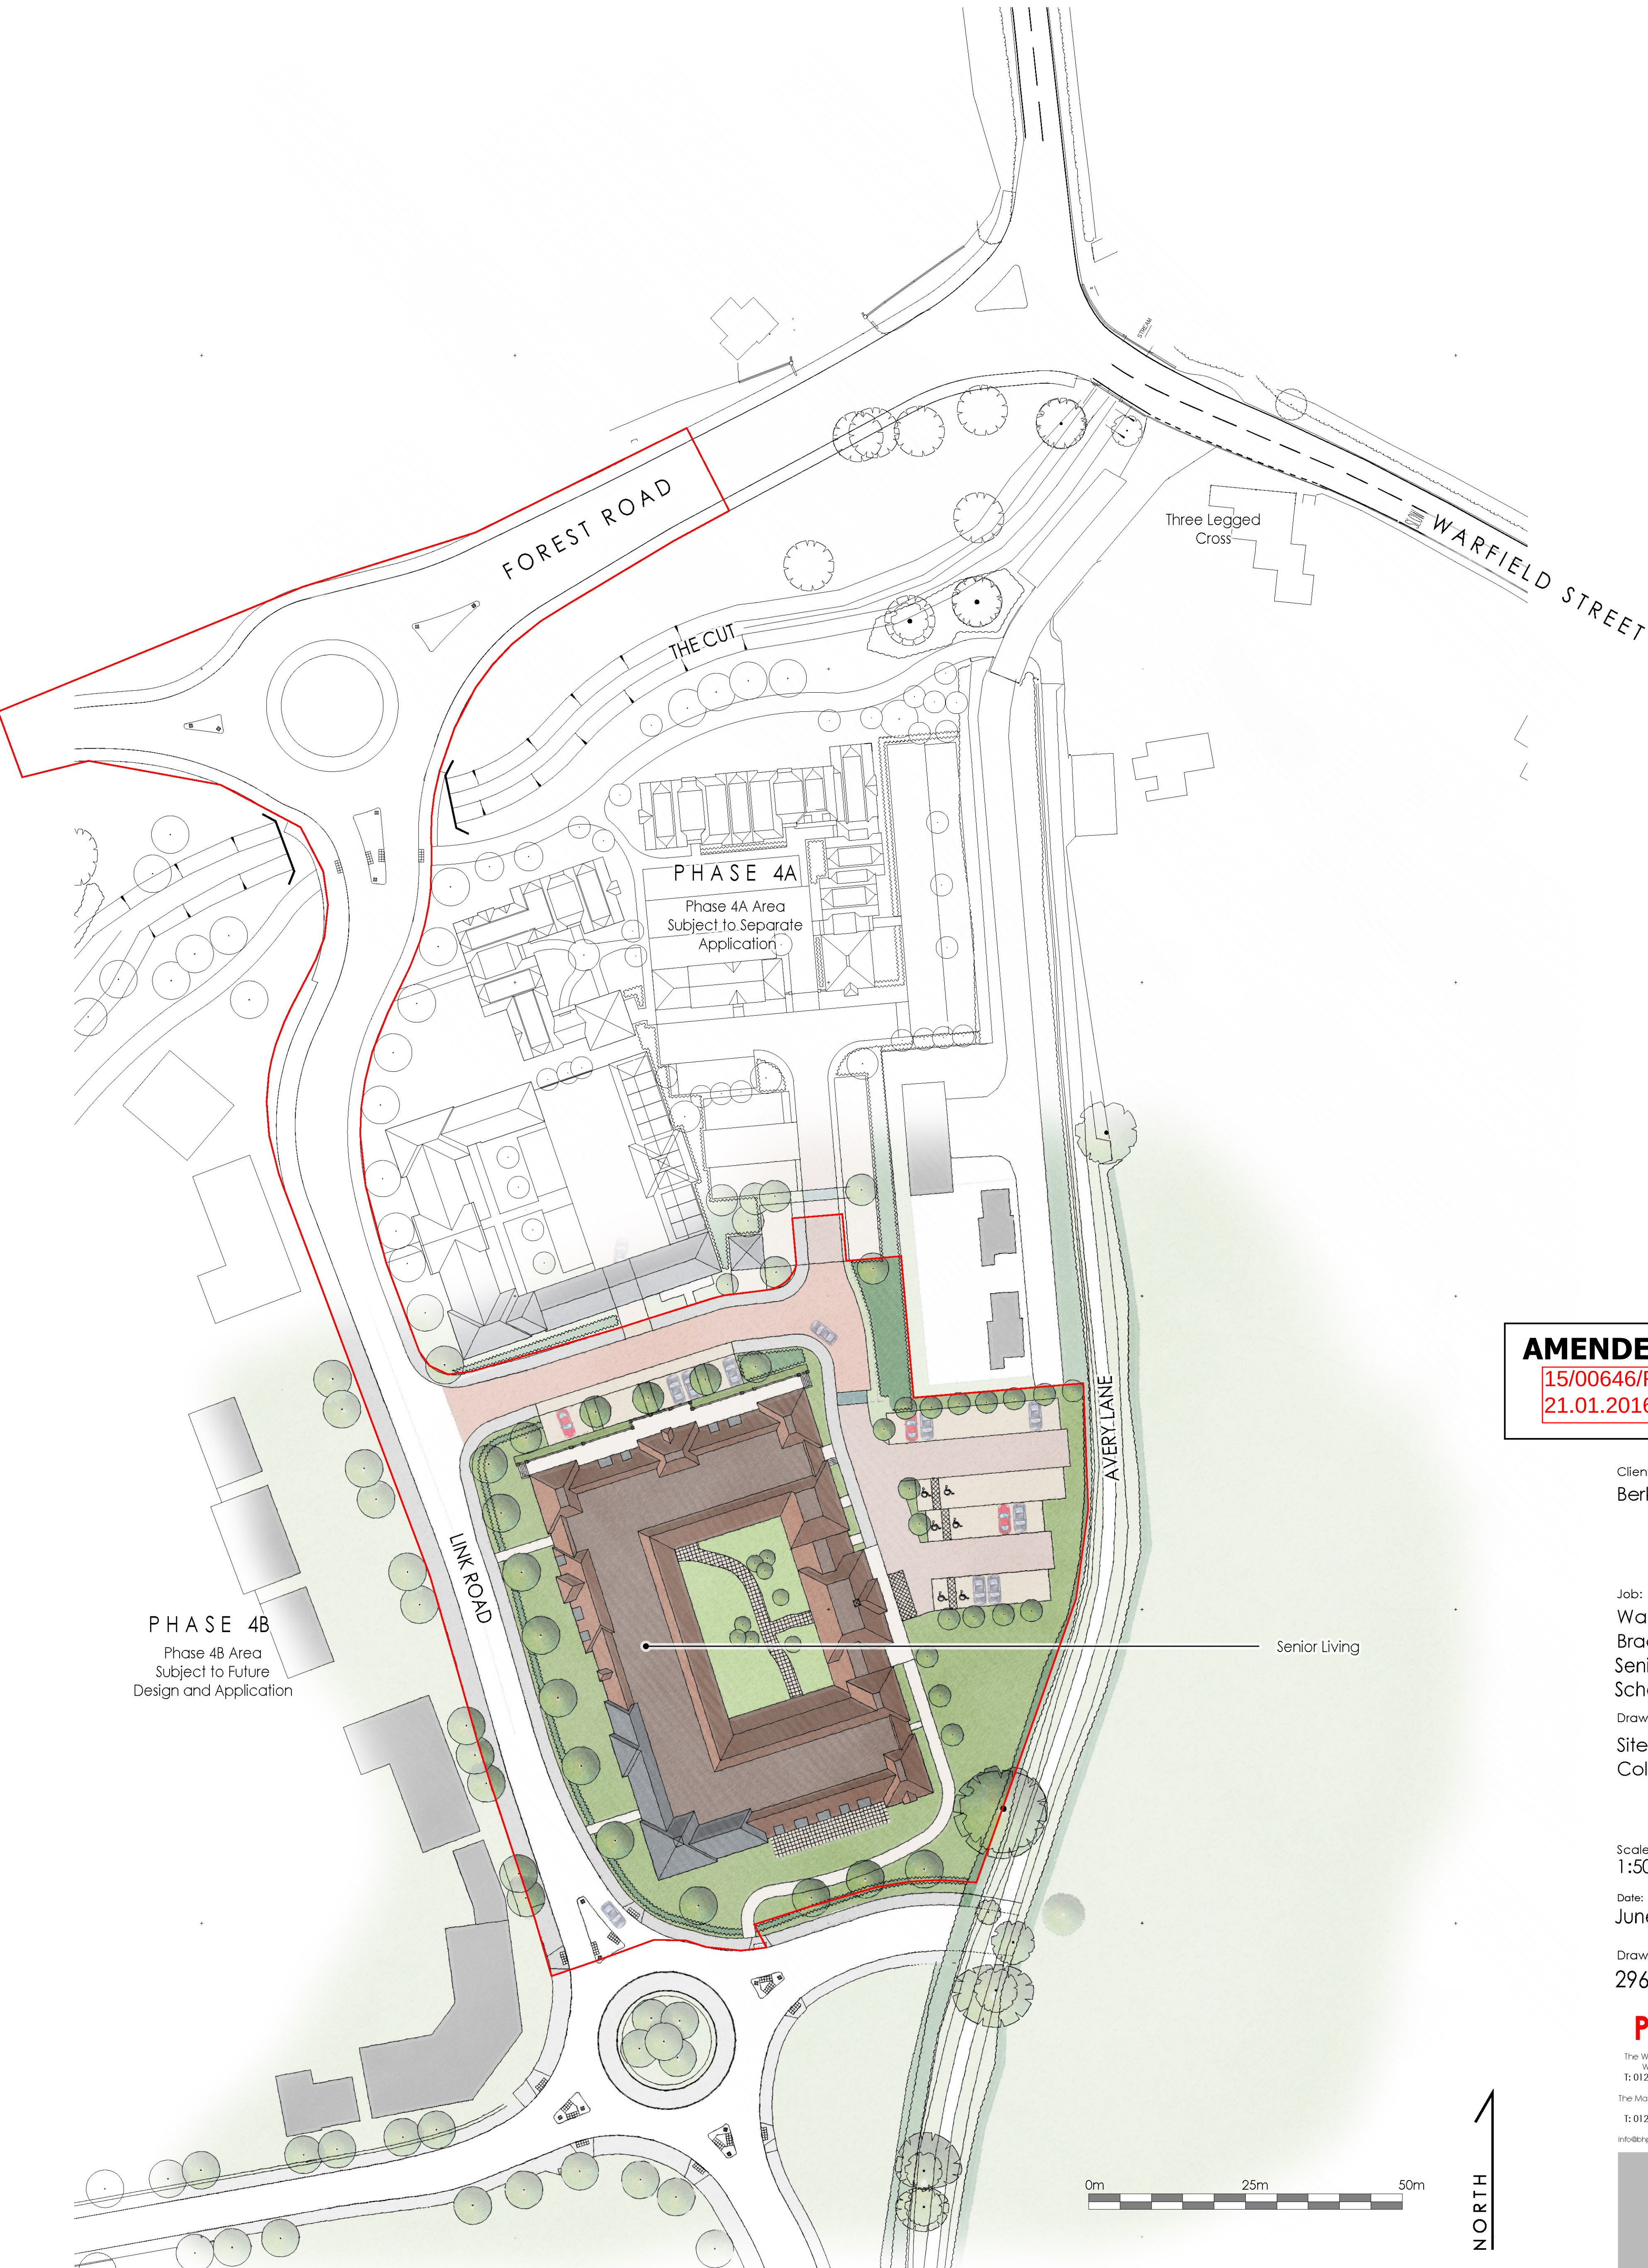

AMENDED PLAN

15/00646/REM
21.01.2016



Client:
Berkeley Homes

Job:
Warfield
Bracknell
Senior Living
Scheme

Drawing Title:
Site Layout:
Colour

Scale:
1:500 @ A1

Date: June 15
Drawn By: Checked:

Drawing No: 2964.102
Revision: C

PLANNING

The White Barn, Manor Farm, Manor Road
Wantage, Oxfordshire, OX12 8NE
T: 01235 765322 F: 01235 765373

The Mansion House, Hartham Park, Corsham,
Wiltshire, SN13 0RP
T: 01249 700489 F: 01249 470077

info@bhp-harwood.co.uk - www.bhp-harwood.co.uk

BHP HARWOOD
ARCHITECTS