


AMENDED PLAN

15/00647/REM
17.12.2015



COPYRIGHT RESERVED
THIS DRAWING IS THE PROPERTY OF BHP HARWOOD ARCHITECTS AND MAY NOT BE COPIED, REPRODUCED, LENT OR DISCLOSED WITHOUT THEIR EXPRESS PERMISSION IN WRITING.

REVISIONS		
Rev.	Date	Description
B	09.07.15	Red Line amended
C	23.09.15	Amended following comments from Planners.
D	24.09.15	Minor amendment
E	30.11.15	Footpaths added Buildings B and C

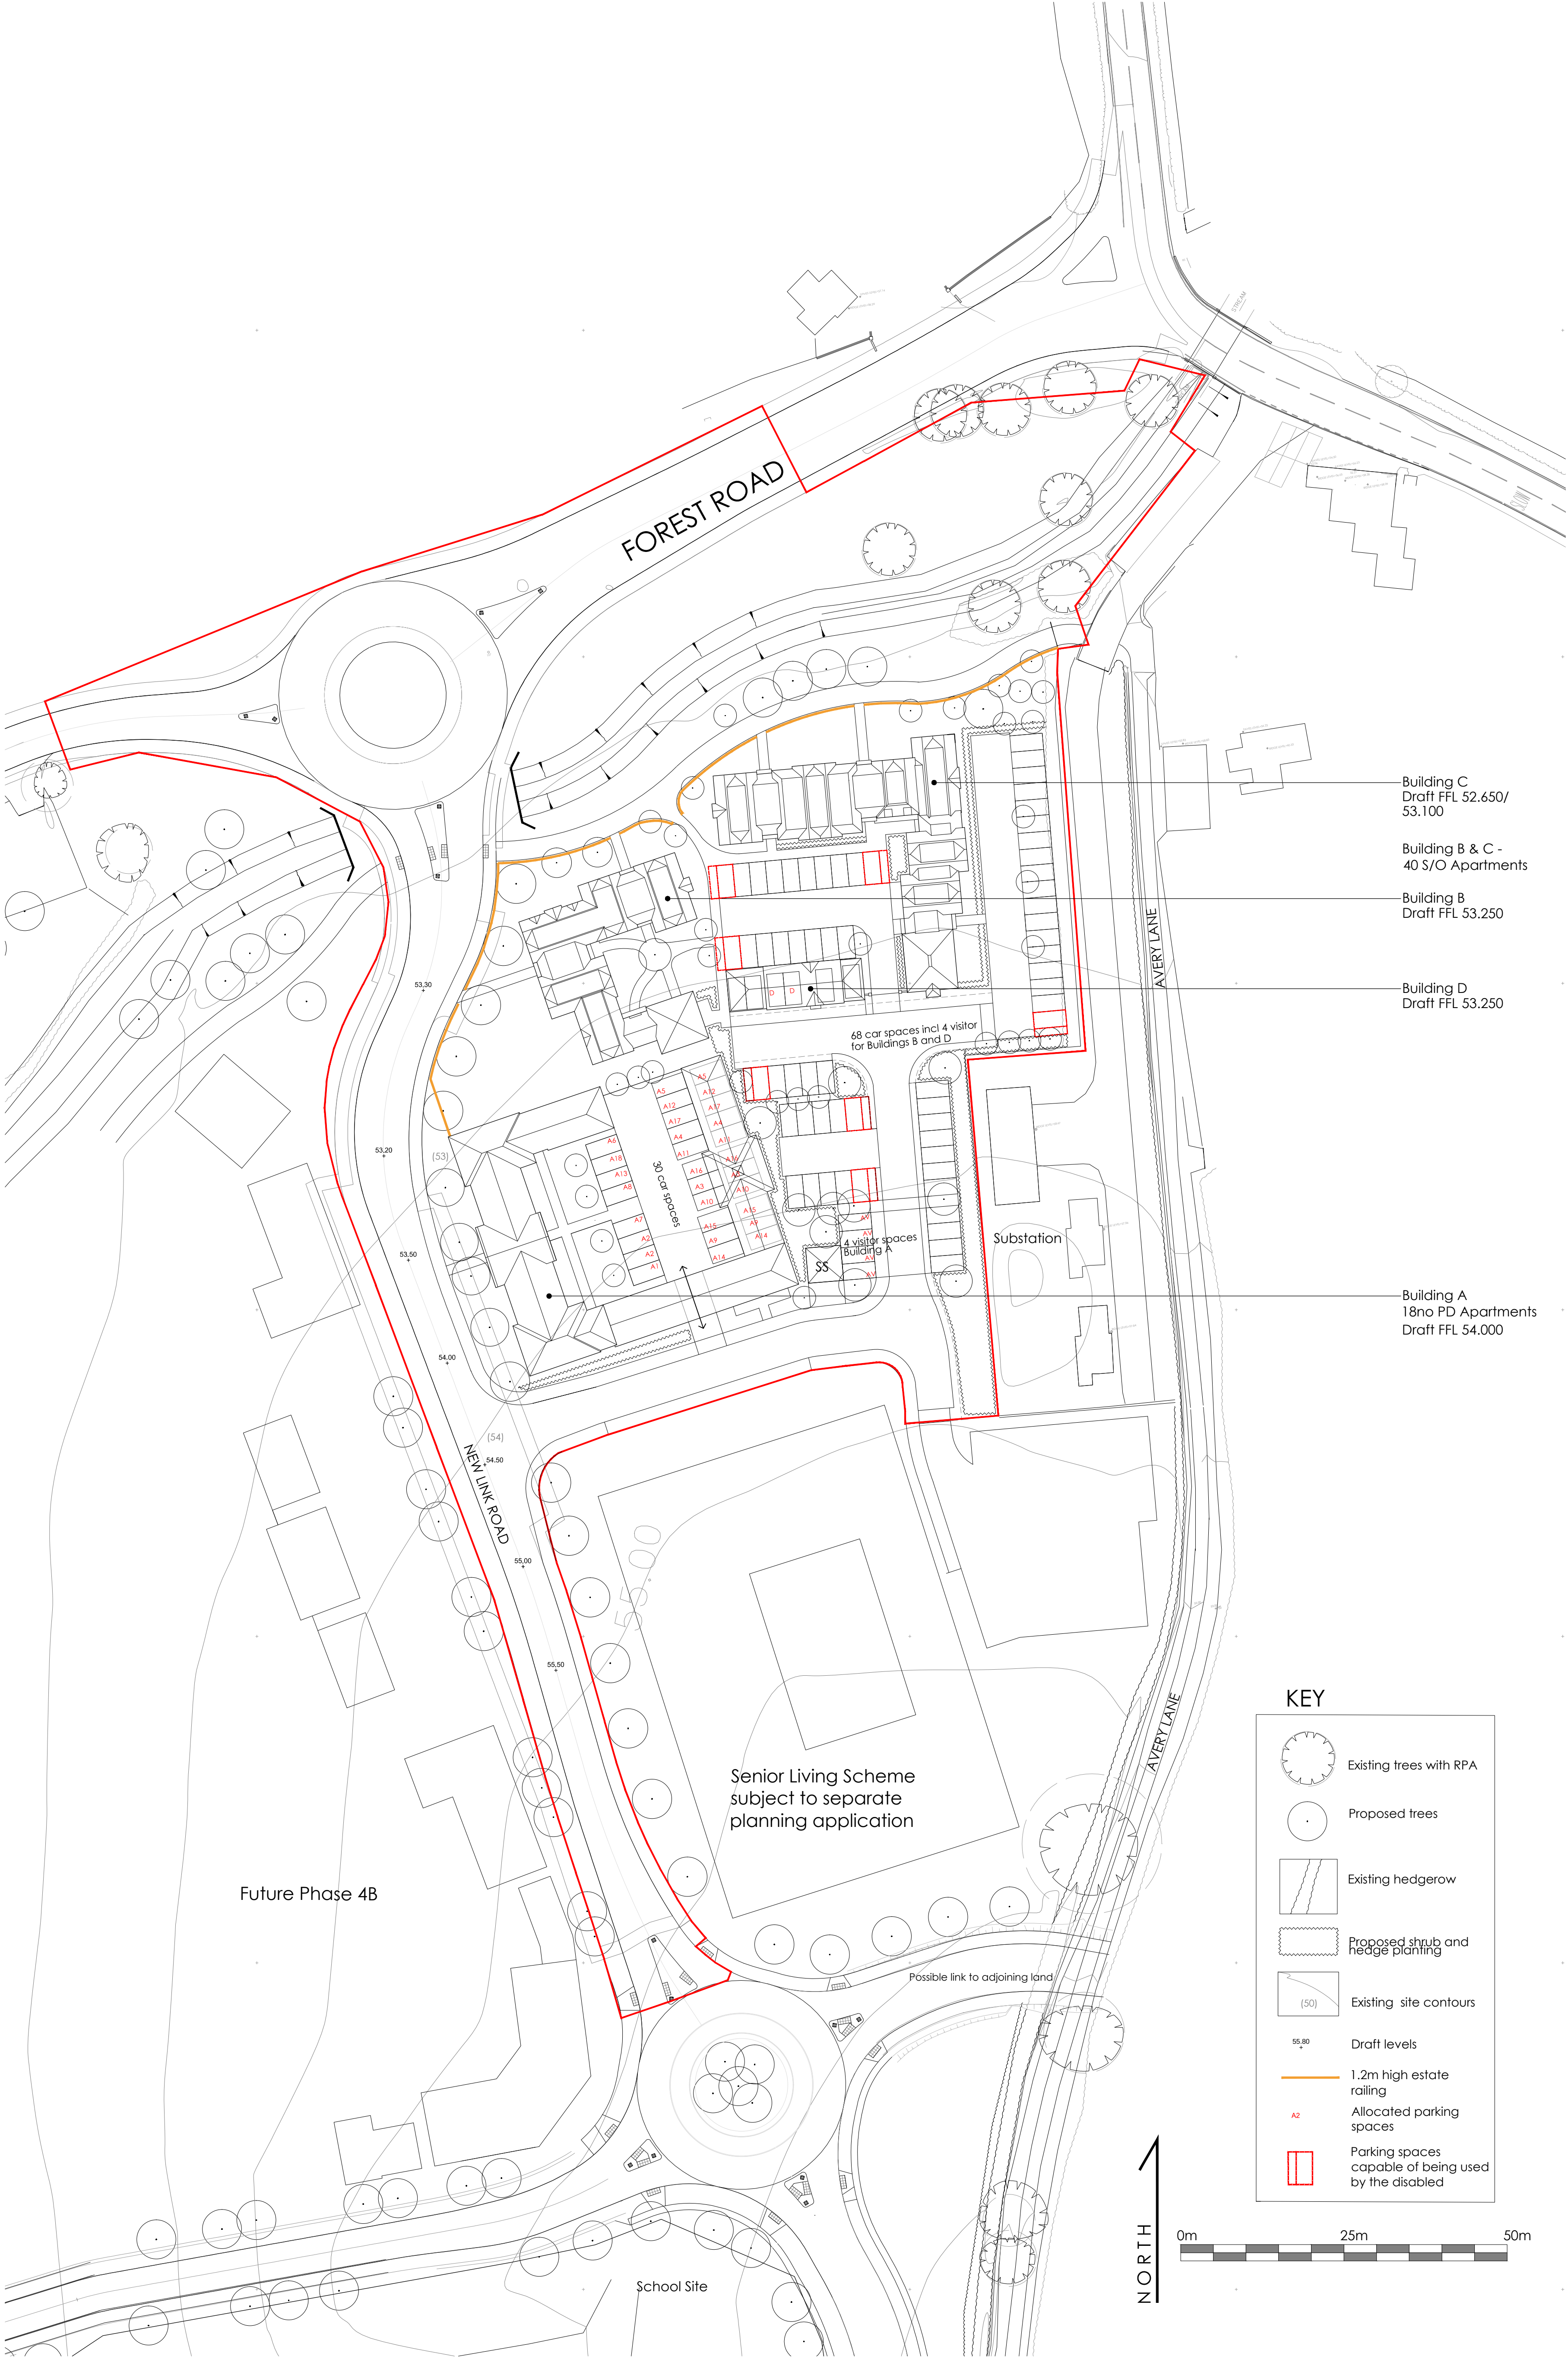

Building C
Draft FFL 52.650/
53.100

Building B & C -
40 S/O Apartments

Building B
Draft FFL 53.250

Building D
Draft FFL 53.250

68 car spaces incl 4 visitor
for Buildings B and D

30 car spaces

4 visitor spaces
Building A

Substation

Building A
18no PD Apartments
Draft FFL 54.000

Client:
Berkeley Homes

Job:
Warfield
Bracknell
Phase 4A

Drawing Title:
Site Layout

Scale:
1:500 @ A1

Date: Drawn By Checked
June 15

Drawing No: Revision:
2865.301 E

PLANNING

The White Barn, Manor Farm, Manor Road
Wantage, Oxfordshire, OX12 8NE
T: 01235 765322 F: 01235 765373

The Mansion House, Hartham Park, Corsham,
Wiltshire, SN13 0RP
T: 01249 700489 F: 01249 470077

info@bhp-harwood.co.uk www.bhp-harwood.co.uk

