


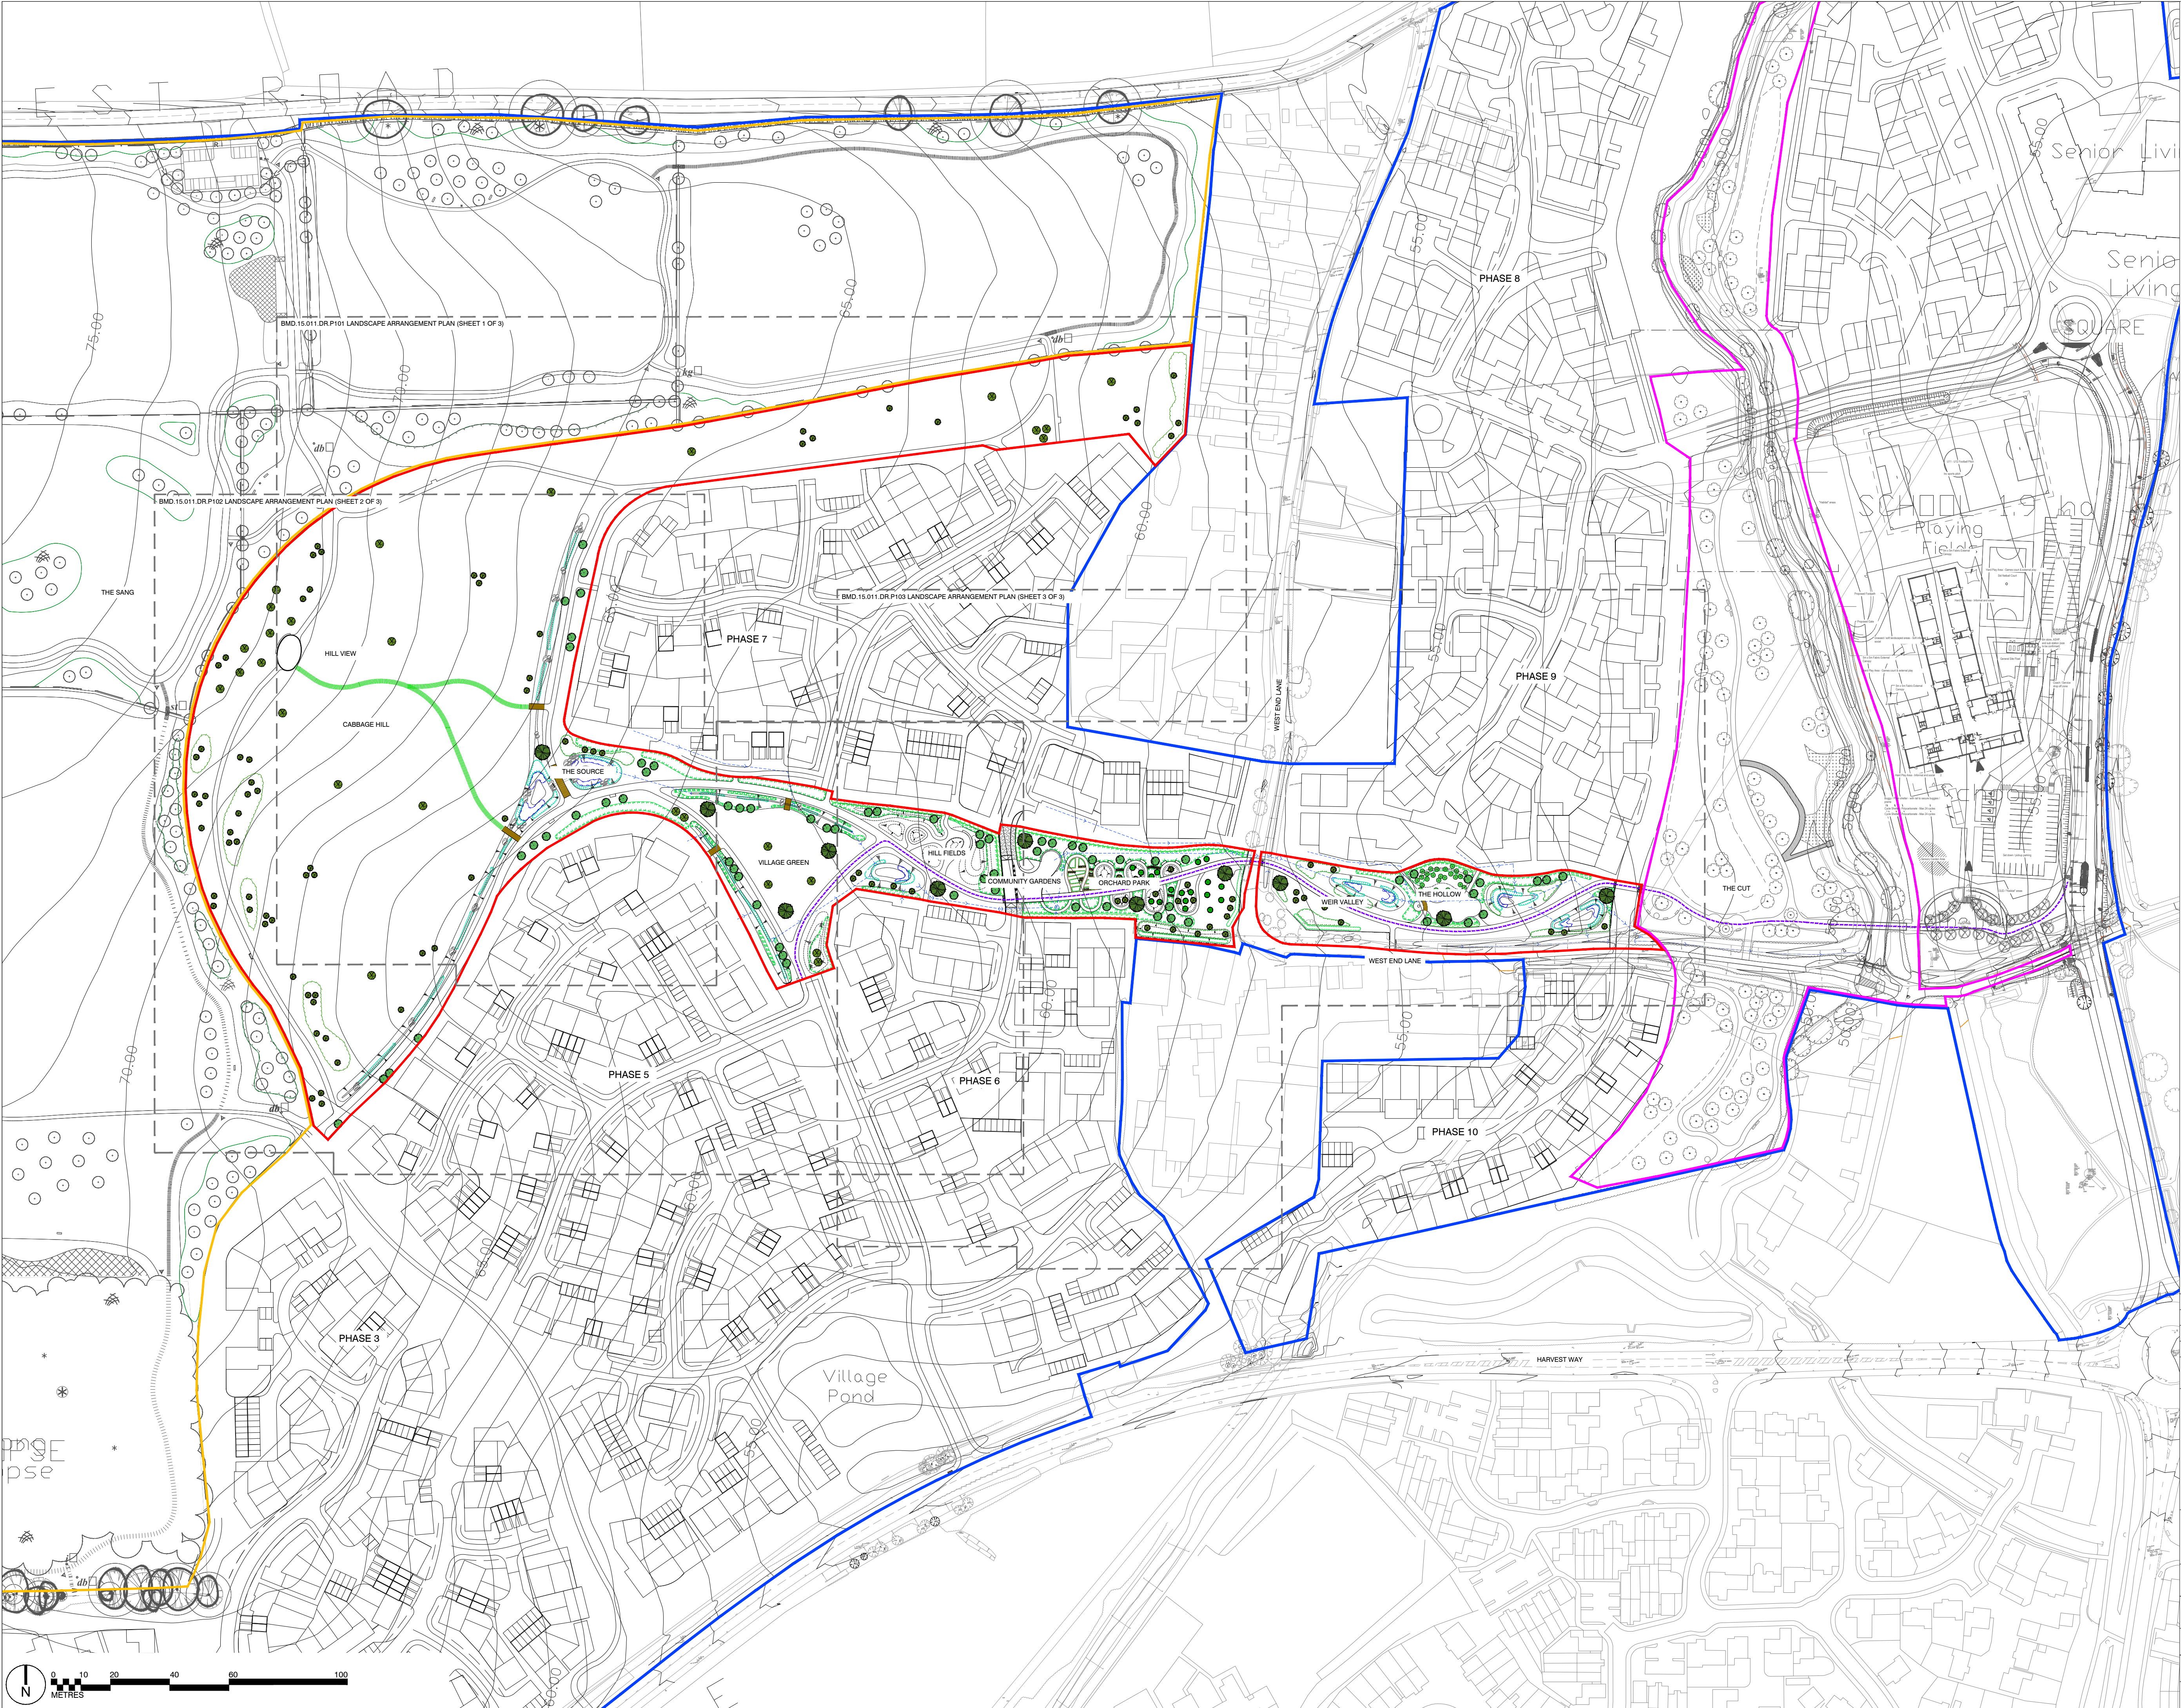

This drawing is the property of Bradley Murphy Design Ltd. Copyright is reserved by them and the drawing is issued on the condition that it is not copied, reproduced, retained nor disclosed to any unauthorized person either wholly or in part without the consent of Bradley Murphy Design Ltd.

- LEGEND
- APPLICATION SITE BOUNDARY (5.85HA)
 - APPROVED OUTLINE SITE BOUNDARY
 - APPROVED SANG BOUNDARY
 - APPROVED THE CUT BOUNDARY
 - GA LOCATIONS
 - Pos 3 Adopted footpath / Cycleway 3.0m

AMENDED PLAN
15/00908/REM
06.07.16

- NOTES:
- THIS DRAWING SHOULD BE READ IN CONJUNCTION WITH ALL OTHER LANDSCAPE DRAWINGS SUBMITTED AS PART OF THE OVERALL APPLICATION
 - THIS DRAWING IS NOT INTENDED FOR CONSTRUCTION
 - DO NOT SCALE FROM THIS DRAWING
 - ANY DISCREPANCIES WITHIN THIS DRAWING OR BETWEEN THIS DRAWING AND ANY OTHER INFORMATION IS TO BE REPORTED TO BMD FOR CLARIFICATION
 - LIGHTING INFORMATION TO BE PROVIDED BY LIGHTING CONSULTANTS
 - FOR DRAINAGE INFORMATION REFER TO INFRASTRUCTURE DESIGN LIMITED DRAWINGS
 - FOR ARBORICULTURAL SURVEY PLEASE REFER TO RUSKINS REPORTS AND DRAWINGS PRODUCED FOR OUTLINE
 - SURROUNDING HOUSING PARCELS ARE SHOWN INDICATIVELY FOR ILLUSTRATIVE PURPOSES ONLY, SUBJECT TO DETAIL DESIGN AT A LATER STAGE

Rev	Description	Date
1	Purpose of Issue	
PLANNING		
Bradley Murphy Design Ltd 1 The Courtyard Hatton Technology Park Dark Lane Hatton Warwickshire CV35 8XB t: 01926 676496 e: info@bradleymurphydesign.co.uk www.bradleymurphydesign.co.uk Client		
BERKELEY HOMES		
Project WARFIELD - EAST / WEST GREENWAY		
Drawing Title SITE WIDE MASTER PLAN- POS 3 ROUTE		
Drawn MP	Checked JP	Approved LB
Job No. 15.011	Scale 1:1250	Sheet Size A1
Drawing Number BMD.15.011.DR.P003	Date 21/12/2015	
		Revision -

